MISSION ESTATES, 10TH FILING,

BEING A REPLAT OF MISSION ESTATES, 8TH FILING, REPLAT

BEING 17.732 ACRES IN SECTION 15,
BLOCK 41, T-2-S, T&P RY. CO. SURVEY,
MIDLAND COUNTY, TEXAS

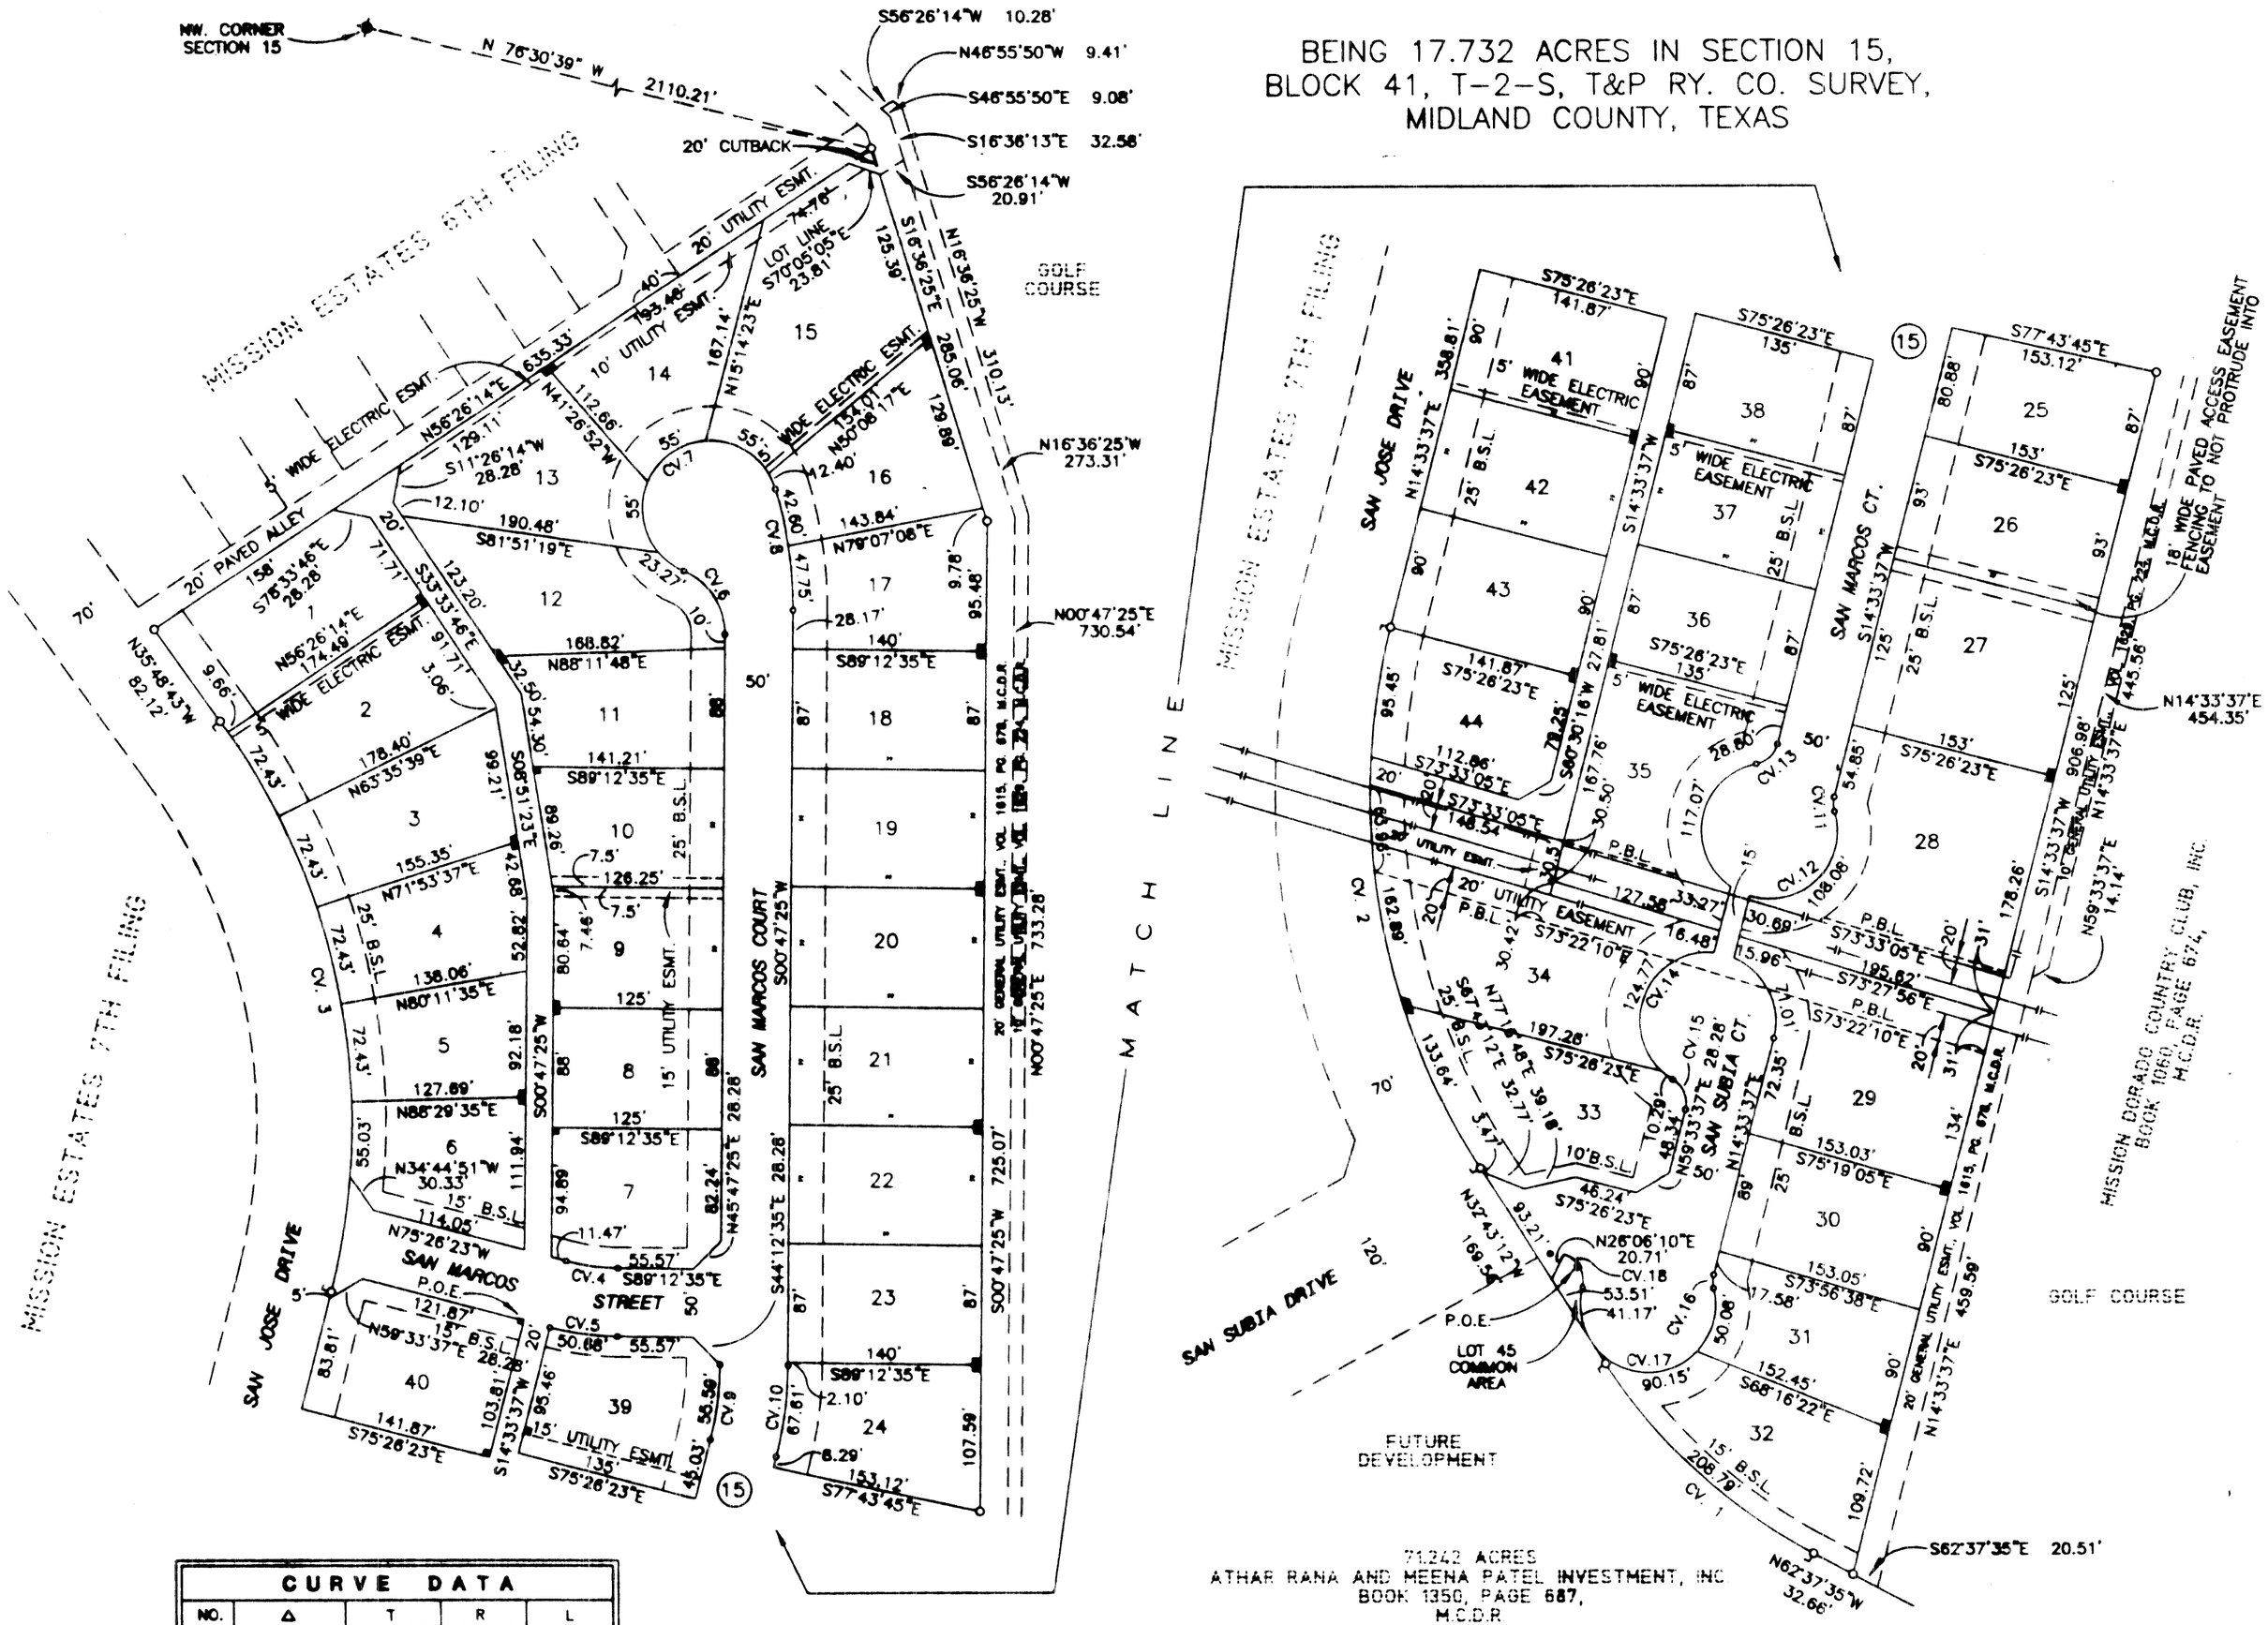

CURVE DATA				
NO.	Δ	T	R	L
1	29°54'23"	106.83'	400'	208.79'
2	47°16'49"	218.86'	500'	412.60'
3	50°22'20"	235.13'	500'	439.58'
4	13°46'12"	19.43'	160.88'	38.66'
5	13°46'12"	25.46'	210.88'	50.68'
6	67°12'09"	33.22'	50'	58.65'
7	229°56'48"	~	50'	200.67'
8	17°15'21"	45.52'	300'	90.35'
9	13°46'12"	27.93'	231.31'	55.59'
10	13°46'12"	33.97'	281.31'	67.61'
11	30°56'39"	5.55'	20'	10.82'
12	275°37'20"	~	50'	240.53'
13	64°37'41"	12.65'	20'	22.56'
14	253°23'54"	~	50'	221.13'
15	73°23'54"	14.91'	20'	25.62'
16	27°58'53"	4.98'	20'	9.77'
17	207°52'46"	~	50'	181.41'
18	87°17'05"	32.75'	20'	30.47'

LEGEND

- SECTION CORNER
- SURVEY MONUMENT
- PROPERTY CORNER
- P.C. OR P.T. OF CURVE
- PROPERTY LINE
- TYPICAL STREET OR ALLEY CUTBACK

B.S.L. BUILDING SETBACK LINE

P.B.L. BUILDING LINE ADJACENT TO PIPELINE

P.O.E. 4'x4' POST OFFICE EASEMENT

UTILITY EASEMENT

NOTE: 5'x5' AND 5'x10' EASEMENTS ADJACENT TO ALLEY MAY NOT BE FENCED ALONG ALLEY SIDE.

SCALE : 1" = 100'

WEST TEXAS CONSULTANTS, INC.
ENGINEERS – PLANNERS – SURVEYORS
3300 N. "A" ST., BLDG. 1, STE. 200
(915)685-3000 683-6689 (FAX)685-3045
MIDLAND, TX 79705
WTC 46156