04-30D
H

REPLAT OF LOT 1, BLOCK 12,
MISSION ESTATES, 7TH FILING
AN ADDITION TO THE CITY OF ODESSA,
MIDLAND COUNTY, TEXAS

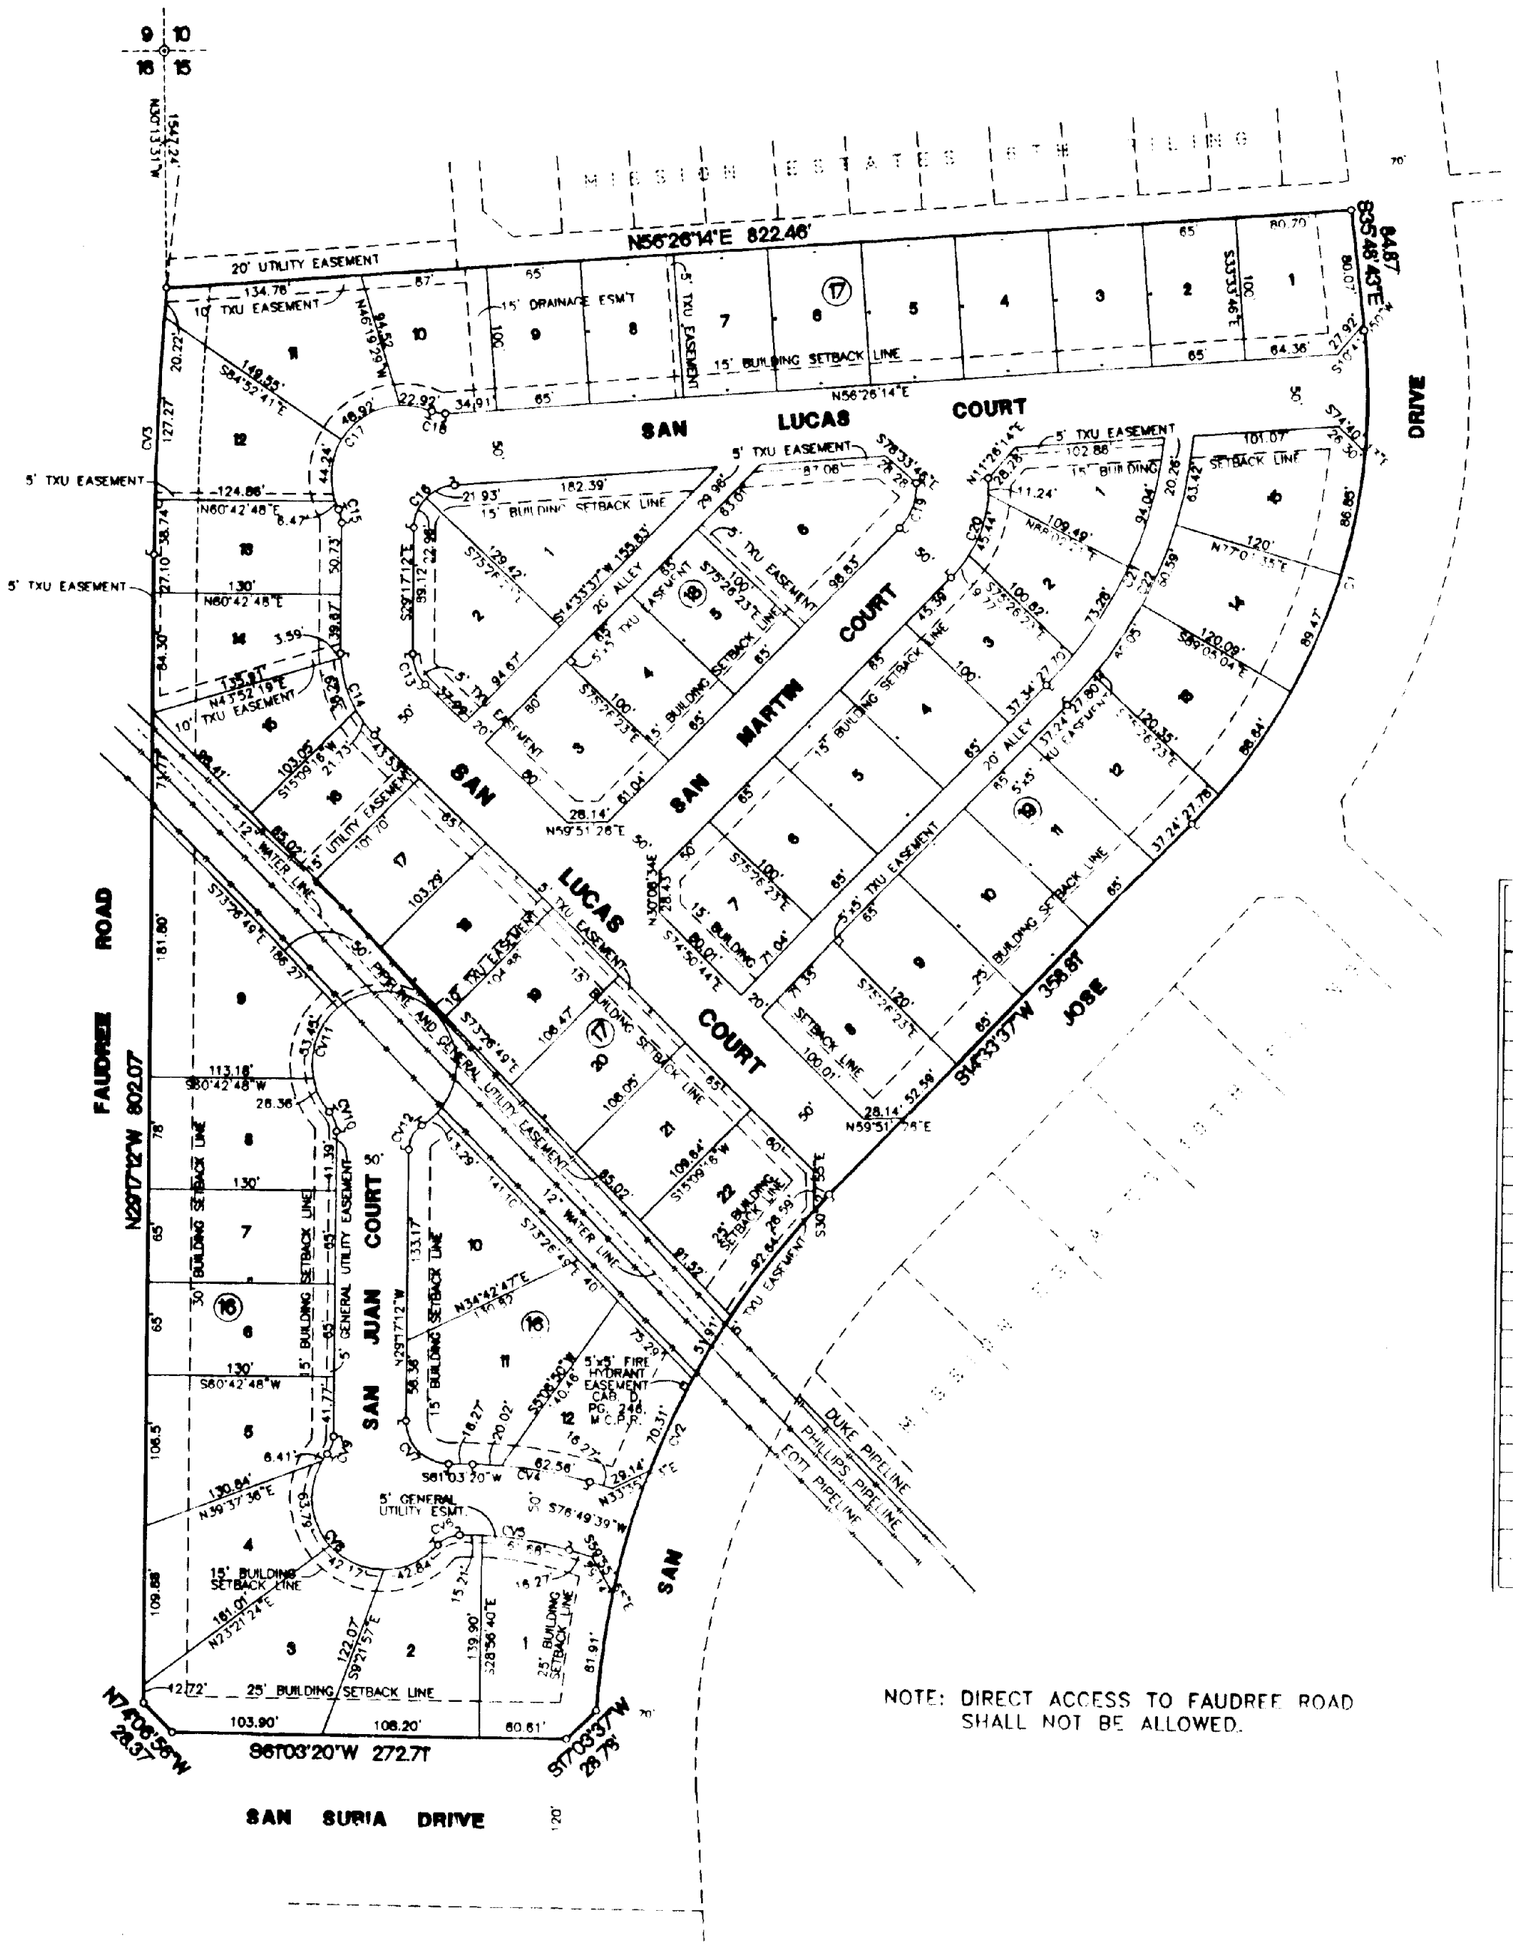

Scale: 1"= 100'

PREPARED BY
S. W. HOWELL ENGINEERING, INC.
409 EAST 57TH STREET
ODESSA, TEXAS 79762
(432) 367-5711
04-25424
DECEMBER 1, 2004
© 2004 All Rights Reserved

L E G E N D

- ——— = PROPERTY LINE
- ○ = PROPERTY CORNER
- ♂ = P.C. OR P.T OF A CURVE
- ⊙ = SECTION CORNER

CURVE DATA

NO.	Δ	T	R	L	CD. BR.	CD. LN.
1	50°22'19"	202.22'	430.00'	378.04'	N10°37'33"W	365.9[illegible]
2	40°29'24"	210.23'	570.00'	402.81'	S05°41'05"E	394.48'
3	04°30'14"	155.48'	2368.97'	186.23'	S27°02'05"E	186.18'
4	15°46'19"	41.55'	300.00'	82.58'	S68°56'30"W	82.32'
5	17°37'18"	38.75'	250.00'	76.89'	S68°01'00"W	76.59'
6	48°01'00"	8.91'	20.00'	16.76'	S35°11'50"W	16.27'
7	89°39'27"	29.82'	30.00'	46.94'	S74°06'56"E	42.30'
8	177°44'15"	~	50.00'	155.11'	S79°56'32"E	99.98'
9	38°12'47"	6.93'	20.00'	13.34'	N10°10'48"W	13.09'
10	41°49'54"	7.64'	20.00'	14.60'	N50°12'09"W	14.28'
11	279°06'24"	~	50.00'	243.57'	S25°23'17"E	71.61'
12	57°16'29"	10.92'	20.00'	19.99'	S00°38'57"E	19.17'
13	45°33'32"	12.60'	30.00'	23.85'	N52°03'58"W	23.23'
14	45°33'32"	33.60'	80.00'	63.61'	N52°03'58"W	61.95'
15	27°21'24"	4.87'	20.00'	9.55'	N42°57'54"W	9.46'
16	85°43'26"	27.84'	30.00'	44.88'	N13°34'31"E	40.81'
17	140°26'13"	~	50.00'	122.55'	N13°34'31"E	94.10'
18	27°21'23"	4.87'	20.00'	9.55'	N70°06'56"E	9.46'
19	48°07'23"	18.32'	41.03'	34.46'	N09°30'05"W	33.46'
20	48°07'15"	40.65'	91.03'	76.46'	N09°30'09"W	74.23'
21	38°31'54"	101.36'	289.99'	195.02'	N04°42'20"W	191.37'
22	39°09'21"	110.25'	309.99'	211.86'	N05°01'04"W	207.75'

NOTE: DIRECT ACCESS TO FAUDREE ROAD SHALL NOT BE ALLOWED.