SUBDIVISION OF DORTHY D. MONTGOMERY
10 ACRE TRACT
ODESSA, TEXAS

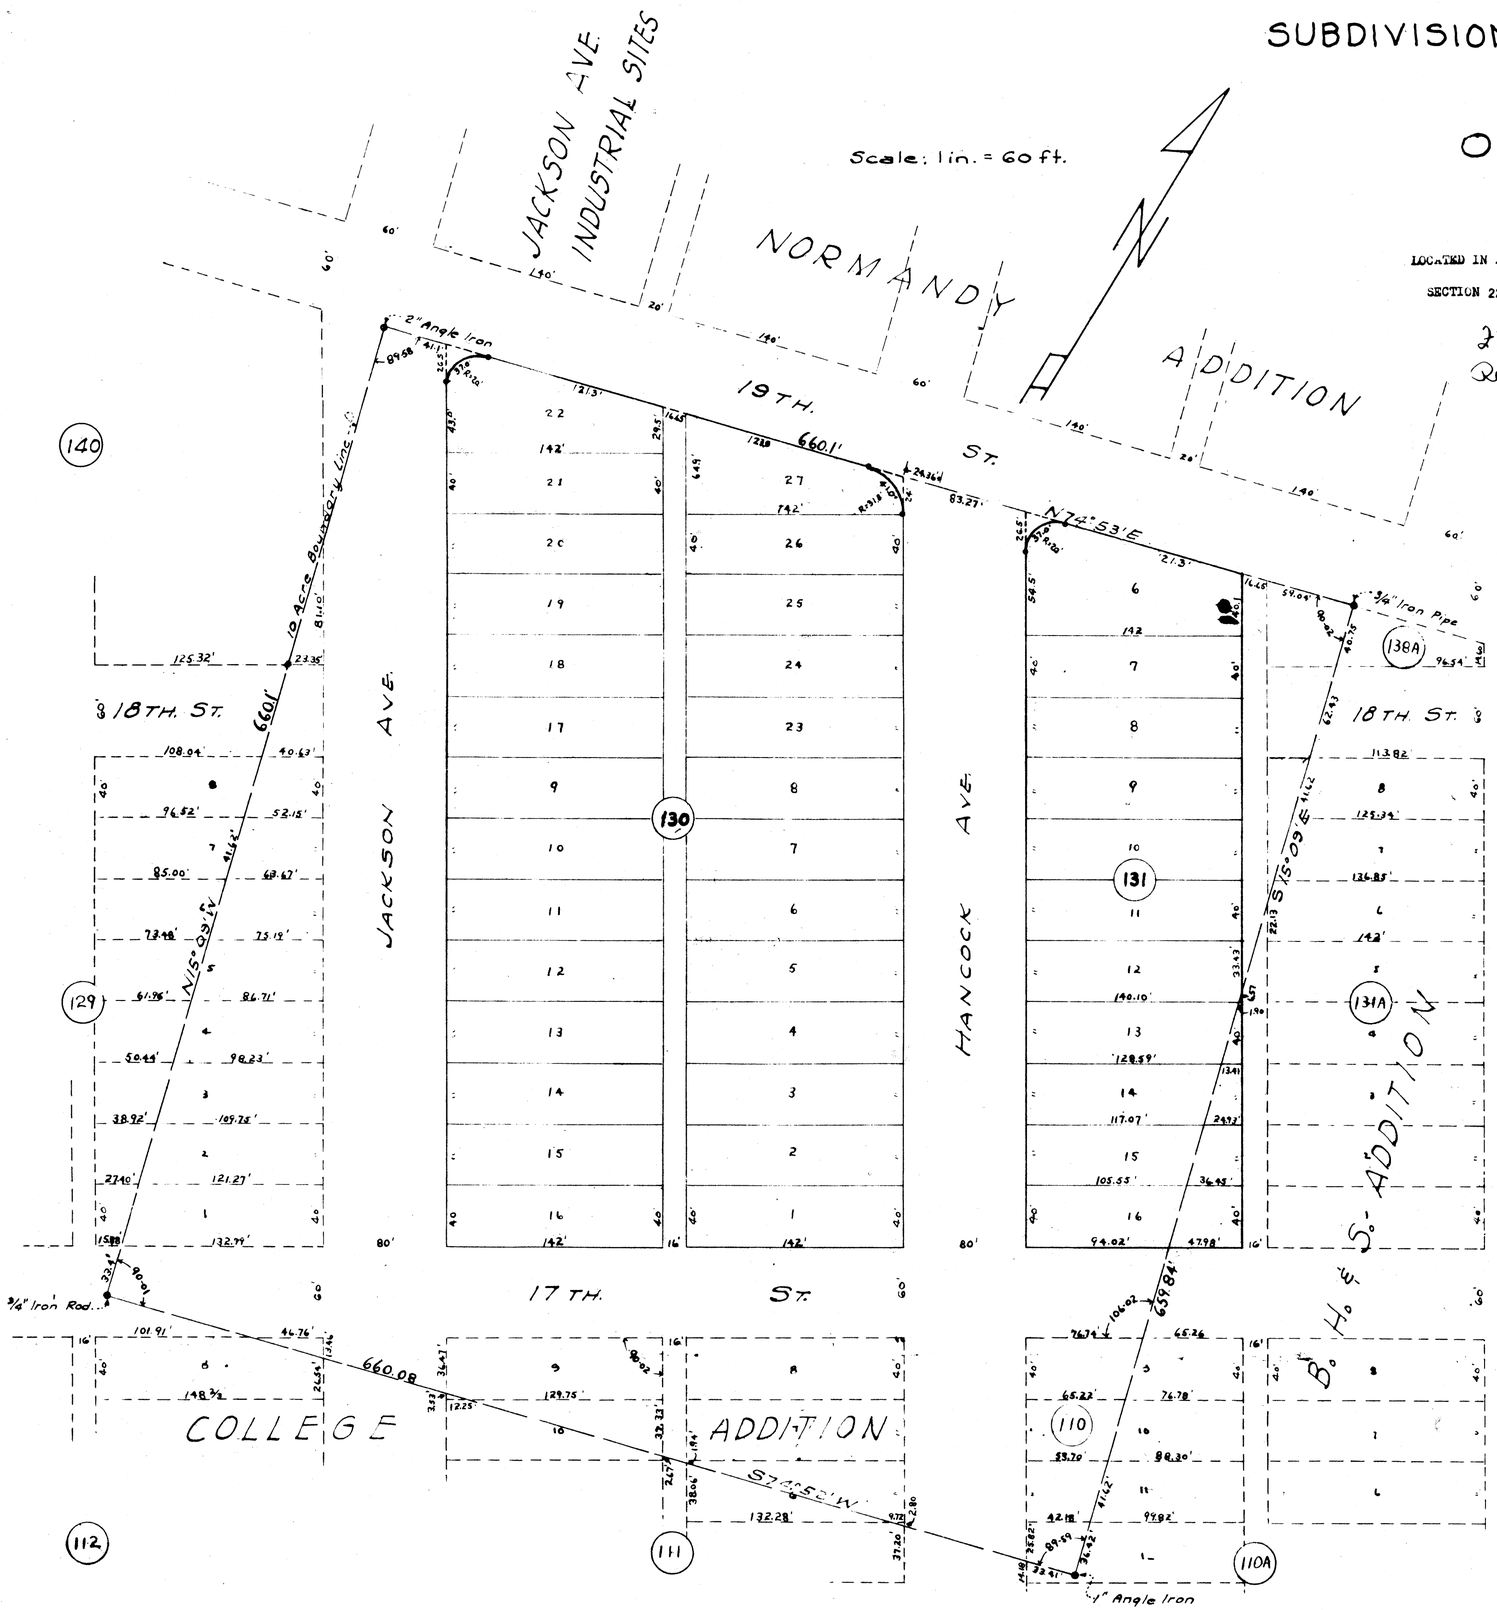

LOCATED IN A 10 ACRE TRACT KNOWN AS THE NE¼ OF THE NW¼ OF THE SW¼ OF SECTION 22, T & P BLOCK 42 TWP. 2 SOUTH, ECTOR COUNTY, TEXAS

Filed for record Nov. 10, 1947 at 4 P.M.
Recorded Nov. 10, 1947 at 5 P.M.
Edna Smith
County Clerk
Ector Co. Texas

This plat showing [redacted]

Approved: City Planning Board C. F. Blank Date 11-7-47

Approved: Mayor C. M. Smith Date 11-6-47

Noted by: City Manager J. R. Wilson Date 11-6-47

Attest by: City Secretary L. L. Anthony Date 11-6-47

STATE OF TEXAS

COUNTY OF ECTOR

I, M. E. Spry, County Surveyor of Ector County, Texas, herby certify that the annexed plat is correct and represents an actual survey made upon the ground.

Surveyed August 2, 1947.

M. E. Spry
Ector County Surveyor

Filed for Record this 10 d
of Nov 1947 at 3
o'clock P. M.
Edna Smith
County Clerk, Ector County, Tex.