NORMANDY ADDITION

AN ADDITION TO

THE CITY OF ODESSA

ECTOR COUNTY TEXAS

LOCATED IN SECTION 22, BLOCK, 42, TOWNSHIP 2 SOUTH, T.&P. RY. CO. SURVEY

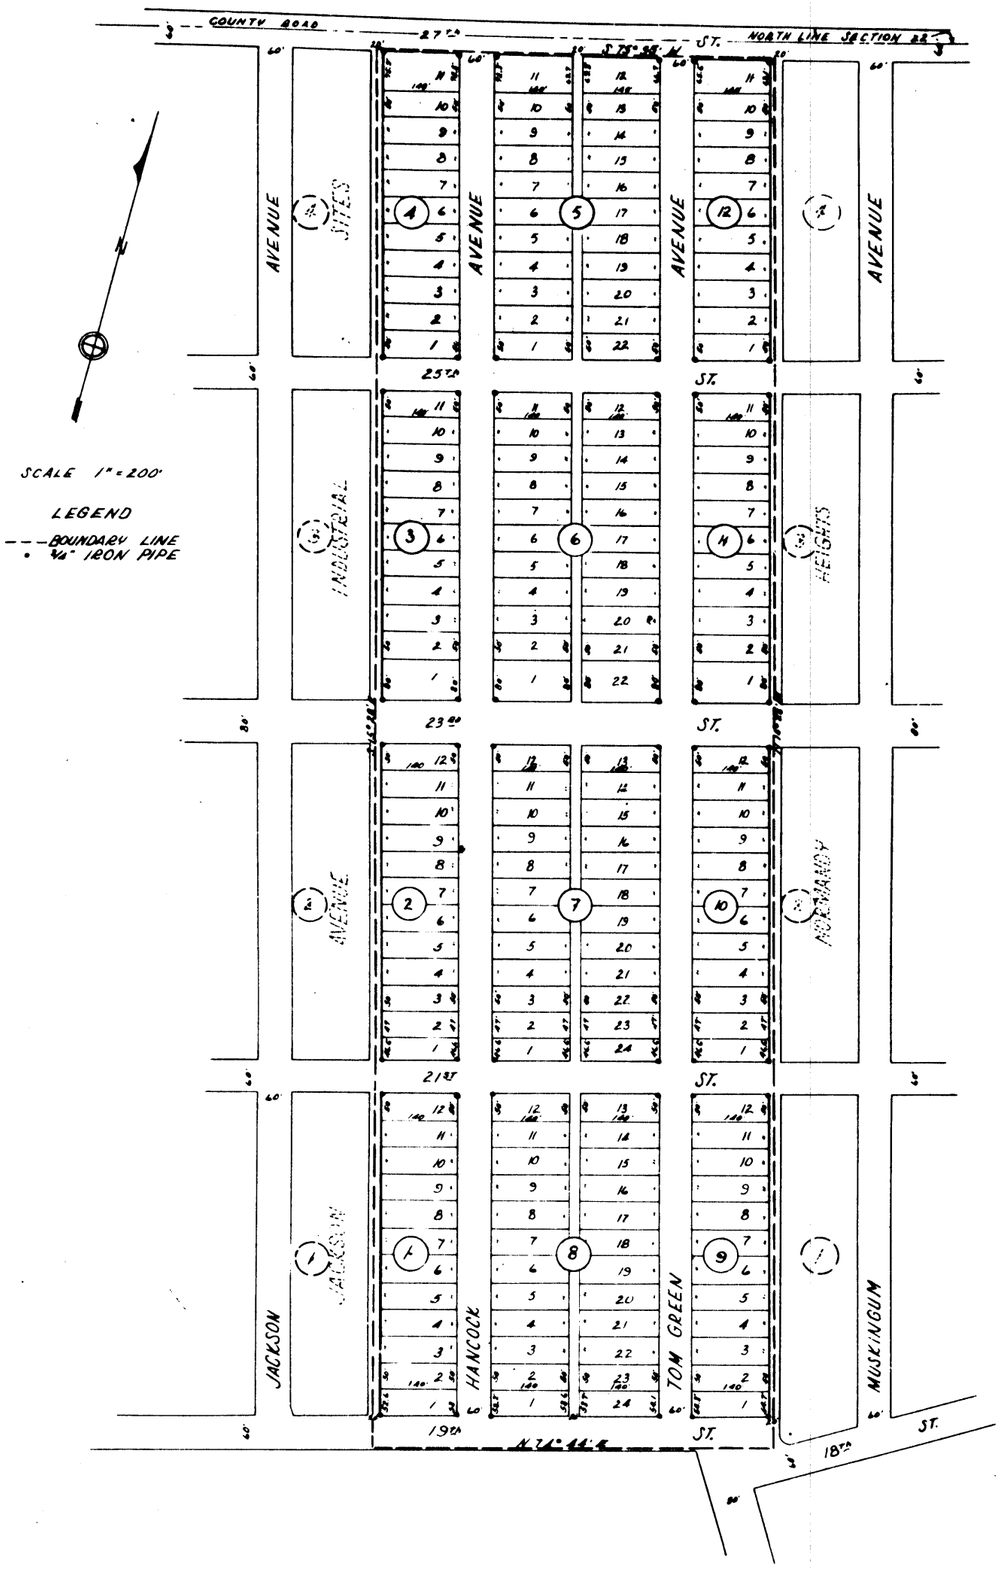

DEDICATION

STATE OF TEXAS, COUNTY OF ECTOR
KNOW ALL MEN BY THESE PRESENTS:

THAT WE, A.H. DENNISON AND J.L. RHOADES OWNERS OF THE TRACT OF 129.098 ACRES OF LAND LOCATED IN SECTION 22, BLOCK 42, T2S, T&P, RY. CO. SURVEY, FORMALLY KNOWN AS PART OF BROWNFIELD ESTATE, ECTOR COUNTY TEXAS, HAVE CAUSED PART OF SAME TO BE SUBDIVIDED INTO LOTS, BLOCKS, STREETS AND ALLEYS AS SHOWN ON THE ABOVE PLAT AND HEREBY DESIGNATED THE SUBDIVISION AS "NORMANDY ADDITION" AND WE DO HEREBY DEDICATE THE STREETS AND ALLEYS TO THE PUBLIC FOR PUBLIC USE SO LONG AS THEY ARE USED AS SUCH BUT IN THE EVENT ALL OR ANY PART OR PARTS OF SAID STREETS OR ALLEYS SHALL CEASE TO BE USED FOR PUBLIC PURPOSES THE TITLE SHALL REVERT TO US, OUR HEIRS, OR ASSIGNS. THIS TRACT IS NOT AND HAS NEVER BEEN ANY PART OF OUR HOMESTEAD.