REPLAT OF
NORTH BUCHANAN ADDITION
TO
ODESSA TEXAS

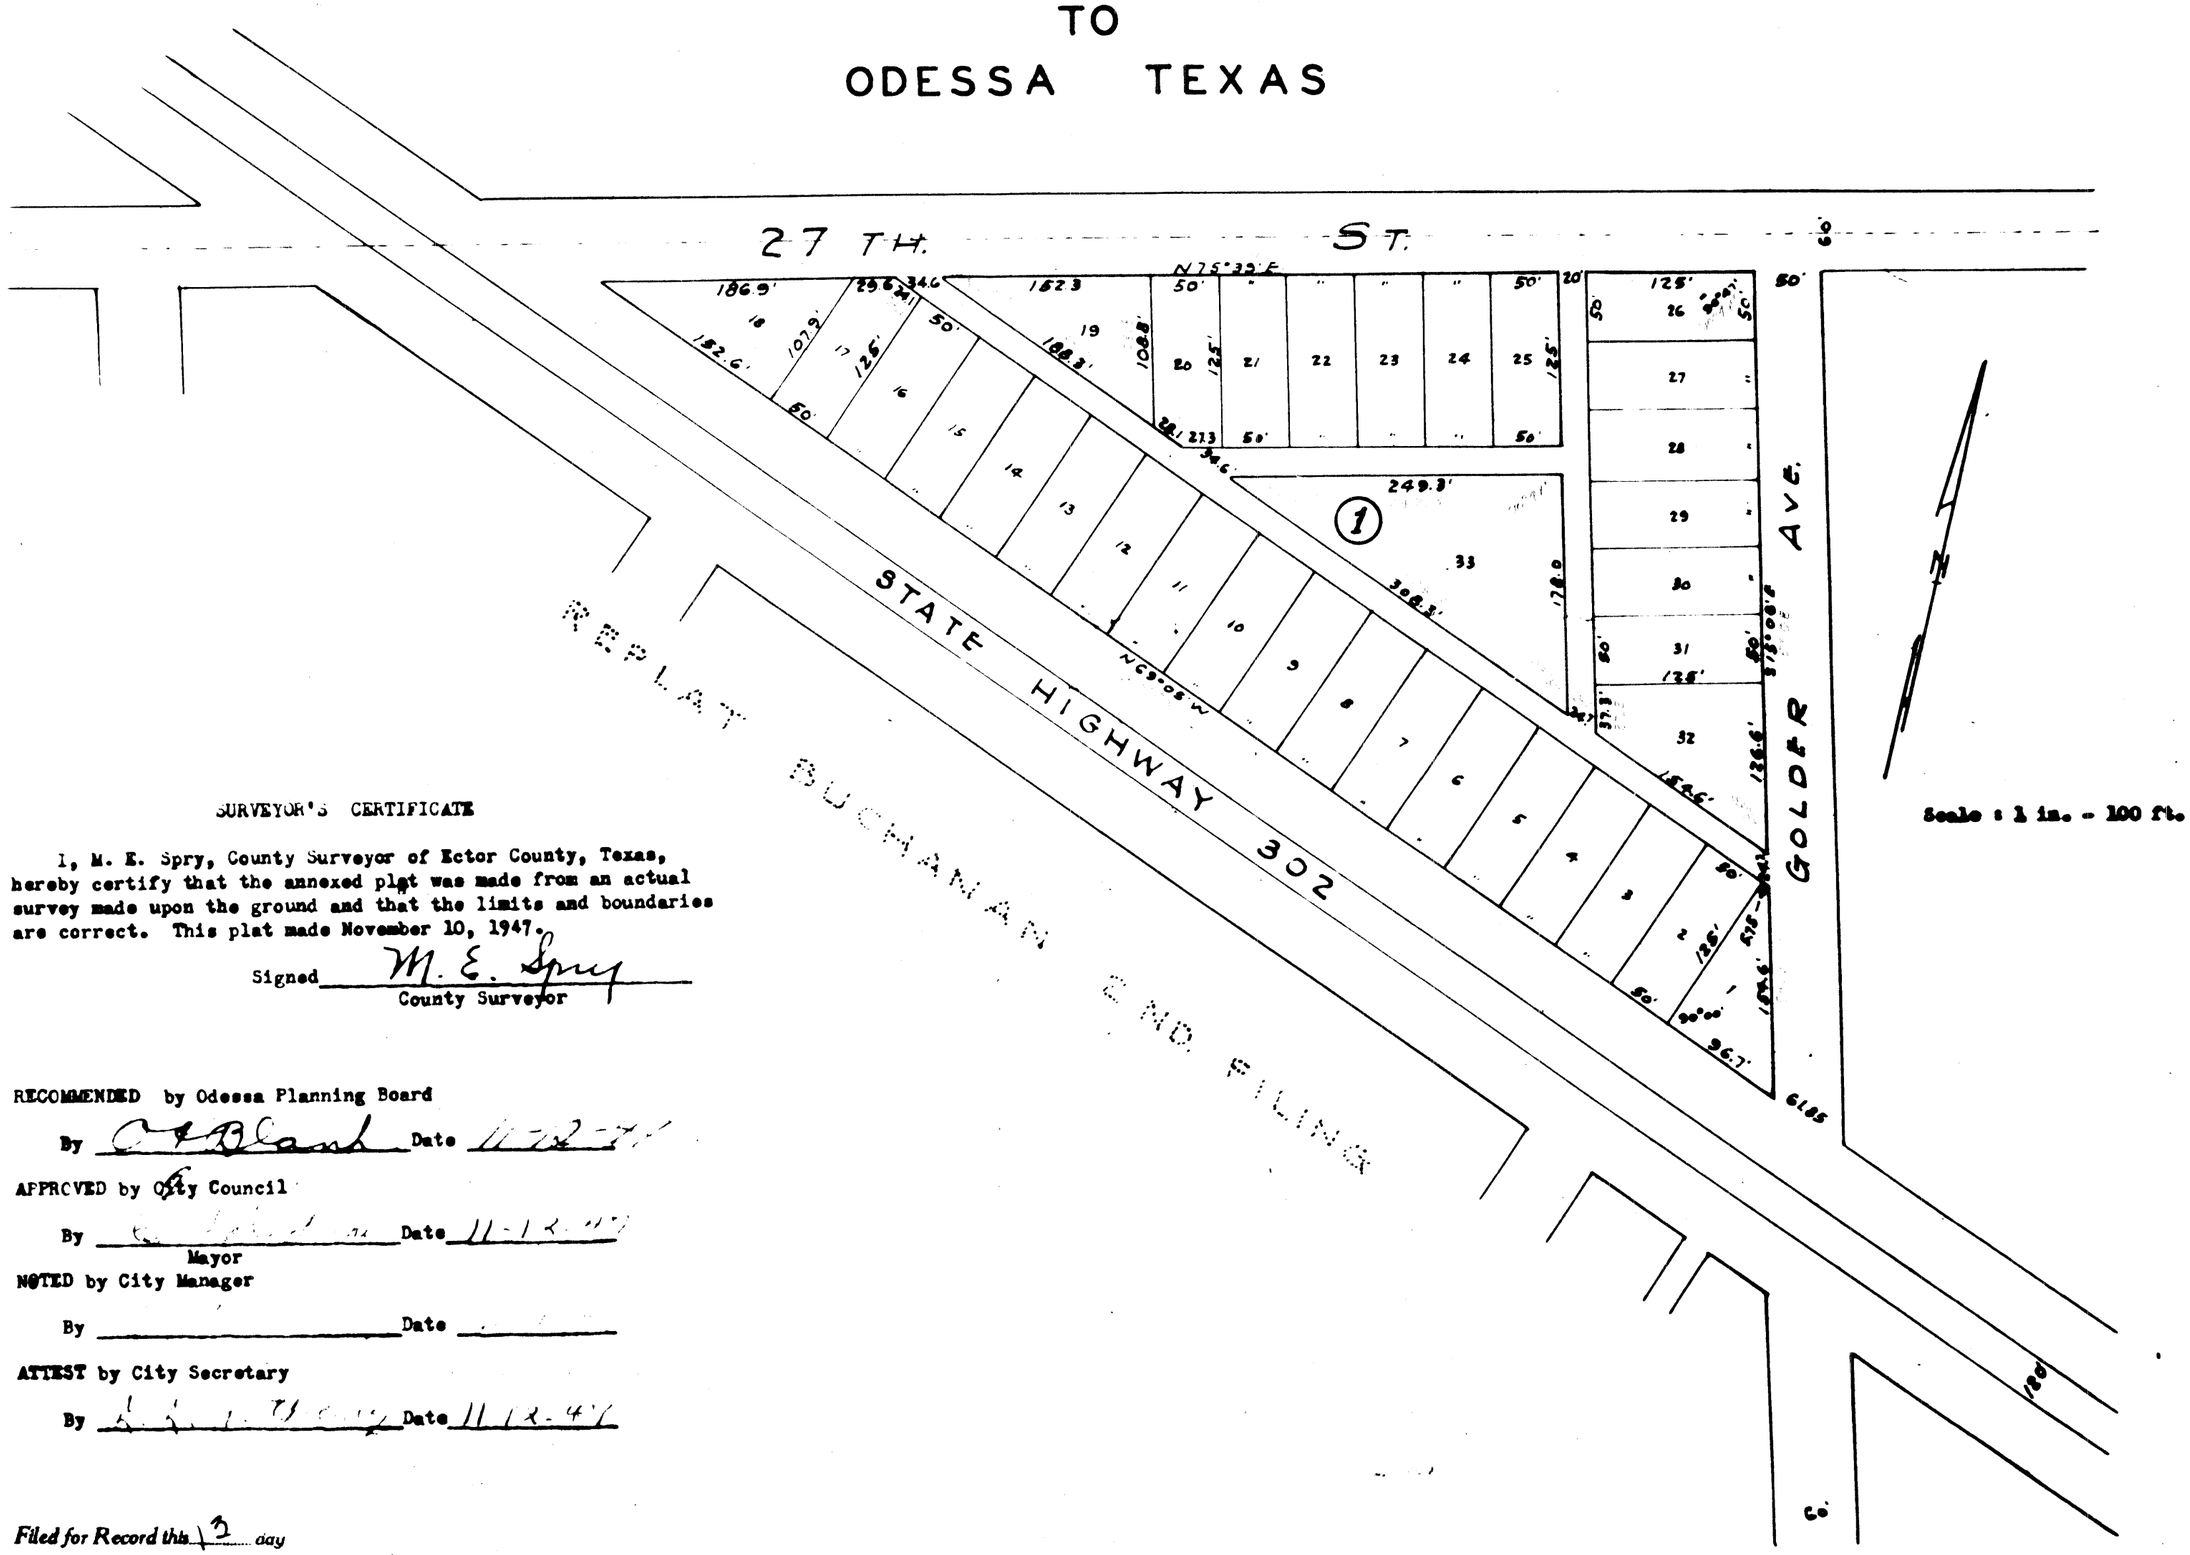

SURVEYOR'S CERTIFICATE

I, M. E. Spry, County Surveyor of Ector County, Texas, hereby certify that the annexed plat was made from an actual survey made upon the ground and that the limits and boundaries are correct. This plat made November 10, 1947.

Signed M. E. Spry
County Surveyor

RECOMMENDED by Odessa Planning Board

By _____ Date _____

APPROVED by City Council

By _____ Date _____
Mayor

NOTED by City Manager

By _____ Date _____

ATTEST by City Secretary

By _____ Date _____

Filed for Record this 13 *day*
of Nov 1947 *at* 11
o'clock A. *M.*
Edna Smith
County Clerk, Ector County, Texas