OLD MAP

# CORRECTION PLAT

OF

LOTS 8, AND 9, BLOCK 4,

# NORTH COUNTRY CLUB ESTATES

ECTOR COUNTY TEXAS

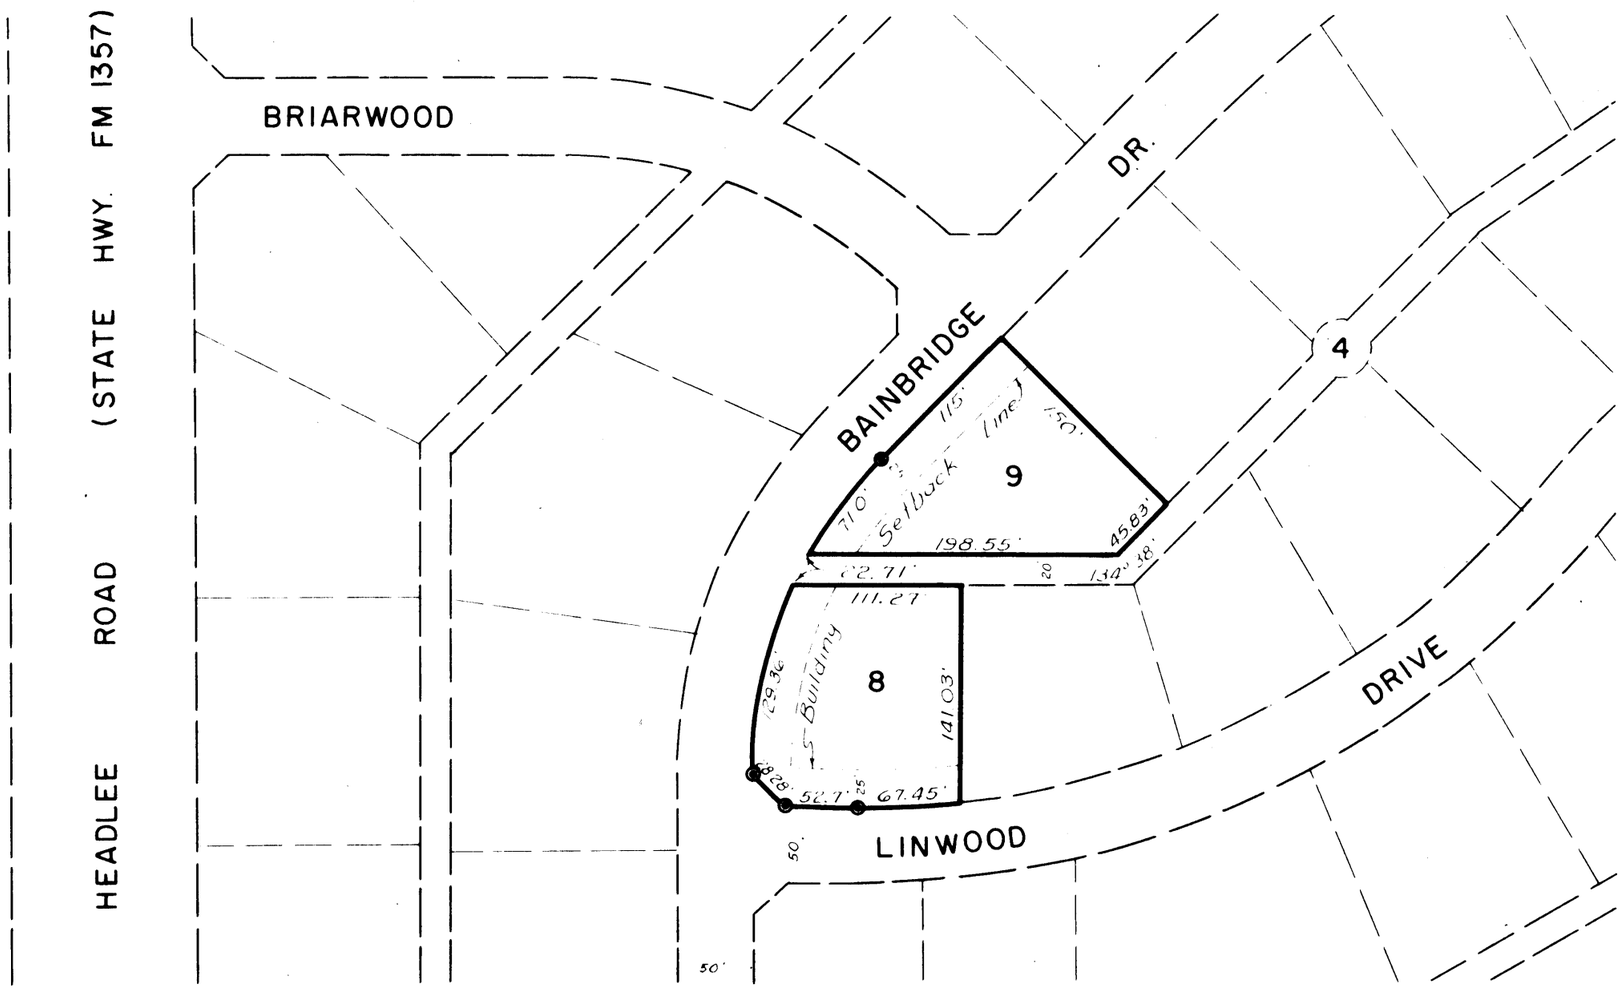


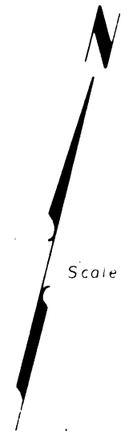


NOTE

Sole purpose of this plat is to correct dimensions shown in error on original plat of North Country Club Estates

STATE OF TEXAS
COUNTY OF ECTOR

I, KENNETH E ESMOND, A REGISTERED PUBLIC SURVEYOR OF THE STATE OF TEXAS DO HEREBY CERTIFY THAT THIS PLAT REPRESENTS A SURVEY MADE BY ME ON THE GROUND AND THAT THE LINES AND DIMENSIONS ARE TRUE AND CORRECT TO THE BEST OF MY KNOWLEDGE AND BELIEF.

DATED: September 15 1965

Kenneth E. Esmond

KENNETH E. ESMOND P. E.

FILED FOR RECORD ON THIS 19th DAY OF July 1966, AT ____ M. RECORDED ON THIS 19th DAY OF July 1966, AT ____ M. IN VOL. 13, PAGE 34, ECTOR CO PLAT RECORDS.

COUNTY CLERK OF ECTOR COUNTY, TEXAS