ON MAP

REPLAT OF
LOTS 1,2,3,4 & 14, BLOCK 1,
NORTH COUNTRY CLUB ESTATES
ECTOR COUNTY, TEXAS.

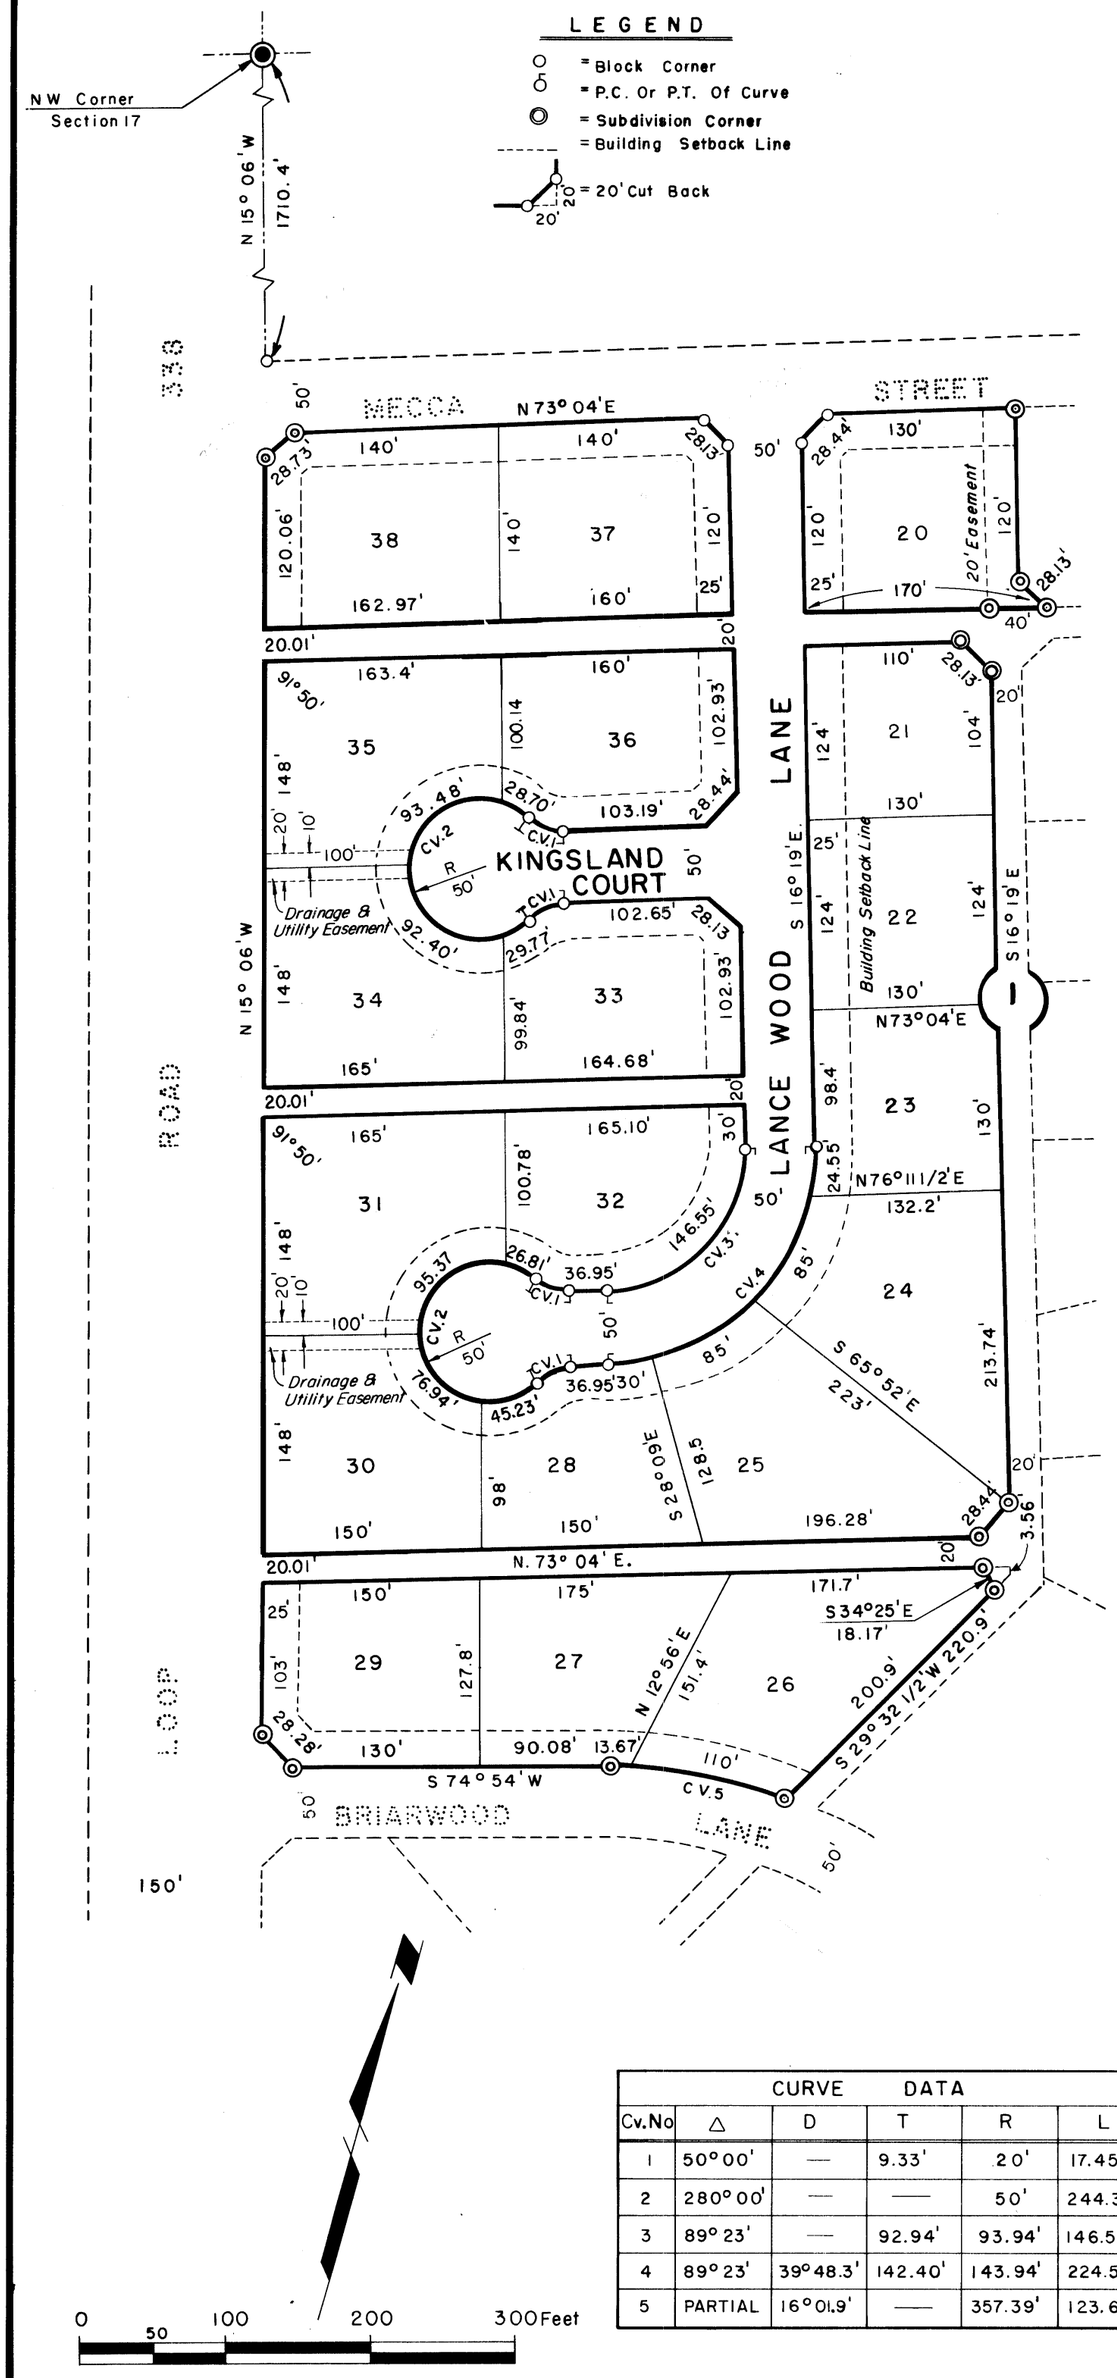

CURVE DATA					
Cv.No	Δ	D	T	R	L
1	50° 00'	—	9.33'	20'	17.45'
2	280° 00'	—	—	50'	244.35'
3	89° 23'	—	92.94'	93.94'	146.55'
4	89° 23'	39° 48.3'	142.40'	143.94'	224.55'
5	PARTIAL	16° 01.9'	—	357.39'	123.67'

STATE OF TEXAS:
COUNTY OF ECTOR:

KNOW ALL MEN BY THESE PRESENTS

THAT WE, HEADLEE ESTATES LTD A TEXAS LTD PARTNERSHIP OF WHICH THE SOLE GENERAL PARTNERS ARE GORDON EMORY HEADLEE AND JAMES EMMET HEADLEE BEING THE PRESENT OWNERS OF LOTS 1,2,3,4 & 14, BLOCK 1, NORTH COUNTRY CLUB ESTATES HAVE CAUSED THE SAME TO BE REPLATTED AS SHOWN ON THE ABOVE PLAT AS "REPLAT OF LOTS 1,2,3,4 & 14 BLOCK 1, NORTH COUNTRY CLUB ESTATES ECTOR COUNTY, TEXAS.

WITNESS OUR HANDS AT ODESSA, TEXAS ON THIS 1ST DAY OF MARCH 1972

HEADLEE ESTATES LTD

Gordon Emory Headlee — GORDON EMORY HEADLEE

James Emmet Headlee — JAMES EMMET HEADLEE

STATE OF TEXAS:
COUNTY OF ECTOR:

BEFORE ME THE UNDERSIGNED AUTHORITY

A NOTARY PUBLIC IN AND FOR THE COUNTY OF ECTOR AND STATE OF TEXAS, ON THIS DAY PERSONALY APPEARED GORDON EMORY HEADLEE AND JAMES EMMET HEADLEE SOLE GENERAL PARTNERS OF HEADLEE ESTATES LTD AND KNOWN TO ME TO BE THE PERSONS WHOSE NAMES ARE SUBSCRIBED TO THE FOREGOING INSTRUMENT AND ACKNOWLEDGED TO ME THAT THEY EXECUTED THE SAME FOR THE PURPOSES AND CONSIDERATIONS THEREIN EXPRESSED AND IN THE CAPACITY THEREIN STATED

GIVEN UNDER MY HAND AND SEAL OF OFFICE ON THIS 1ST DAY OF MAR. 1972

Bernice F. Johnson
NOTARY PUBLIC IN AND FOR ECTOR COUNTY, TEXAS.

STATE OF TEXAS:
COUNTY OF ECTOR:

I, KENNETH E. ESMOND, A REGISTERED PUBLIC SURVEYOR OF THE STATE OF TEXAS DO HEREBY CERTIFY THAT THIS PLAT REPRESENTS A SURVEY MADE BY ME ON THE GROUND AND THAT THE LINES AND DIMENSIONS ARE TRUE AND CORRECT TO THE BEST OF MY KNOWLEDGE AND BELIEF.

DATED January 10 1972

Kenneth E. Esmond
KENNETH E. ESMOND

THIS PLAT OF "REPLAT OF LOTS 1,2,3,4 & 14 BLOCK 1, NORTH COUNTRY CLUB ESTATES", ECTOR COUNTY, TEXAS. IS HEREBY APPROVED ON THIS 12th DAY OF AUGUST 1971.

APPROVED: Jane N. Shirley — CHAIRMAN PLANNING BOARD

NOTED BY: Arthur F. Lisk — PLANNING DIRECTOR

THIS PLAT IS HEREBY APPROVED ON THIS 23RD DAY OF August 1971.

ECTOR COUNTY COMMISSIONER'S COURT

BY: Michael Barney — COUNTY JUDGE

FILED FOR RECORD ON THIS 24th DAY OF March, 1972 AT 9 a. M RECORDED THIS 24th DAY OF March, 1972 AT 9a M. IN VOL. 15 PAGE 48 ECTOR COUNTY PLAT RECORDS

Edna Smith
COUNTY CLERK OF ECTOR COUNTY, TEXAS