CN MAP

NORTH COUNTRY CLUB ESTATES

2ND. FILING
A SUBDIVISION OF 13.16 ACRES OF LAND
IN SECTION 17, BLOCK 41; T·2·S, T & P RY. CO. SURVEY,
ECTOR COUNTY, TEXAS.

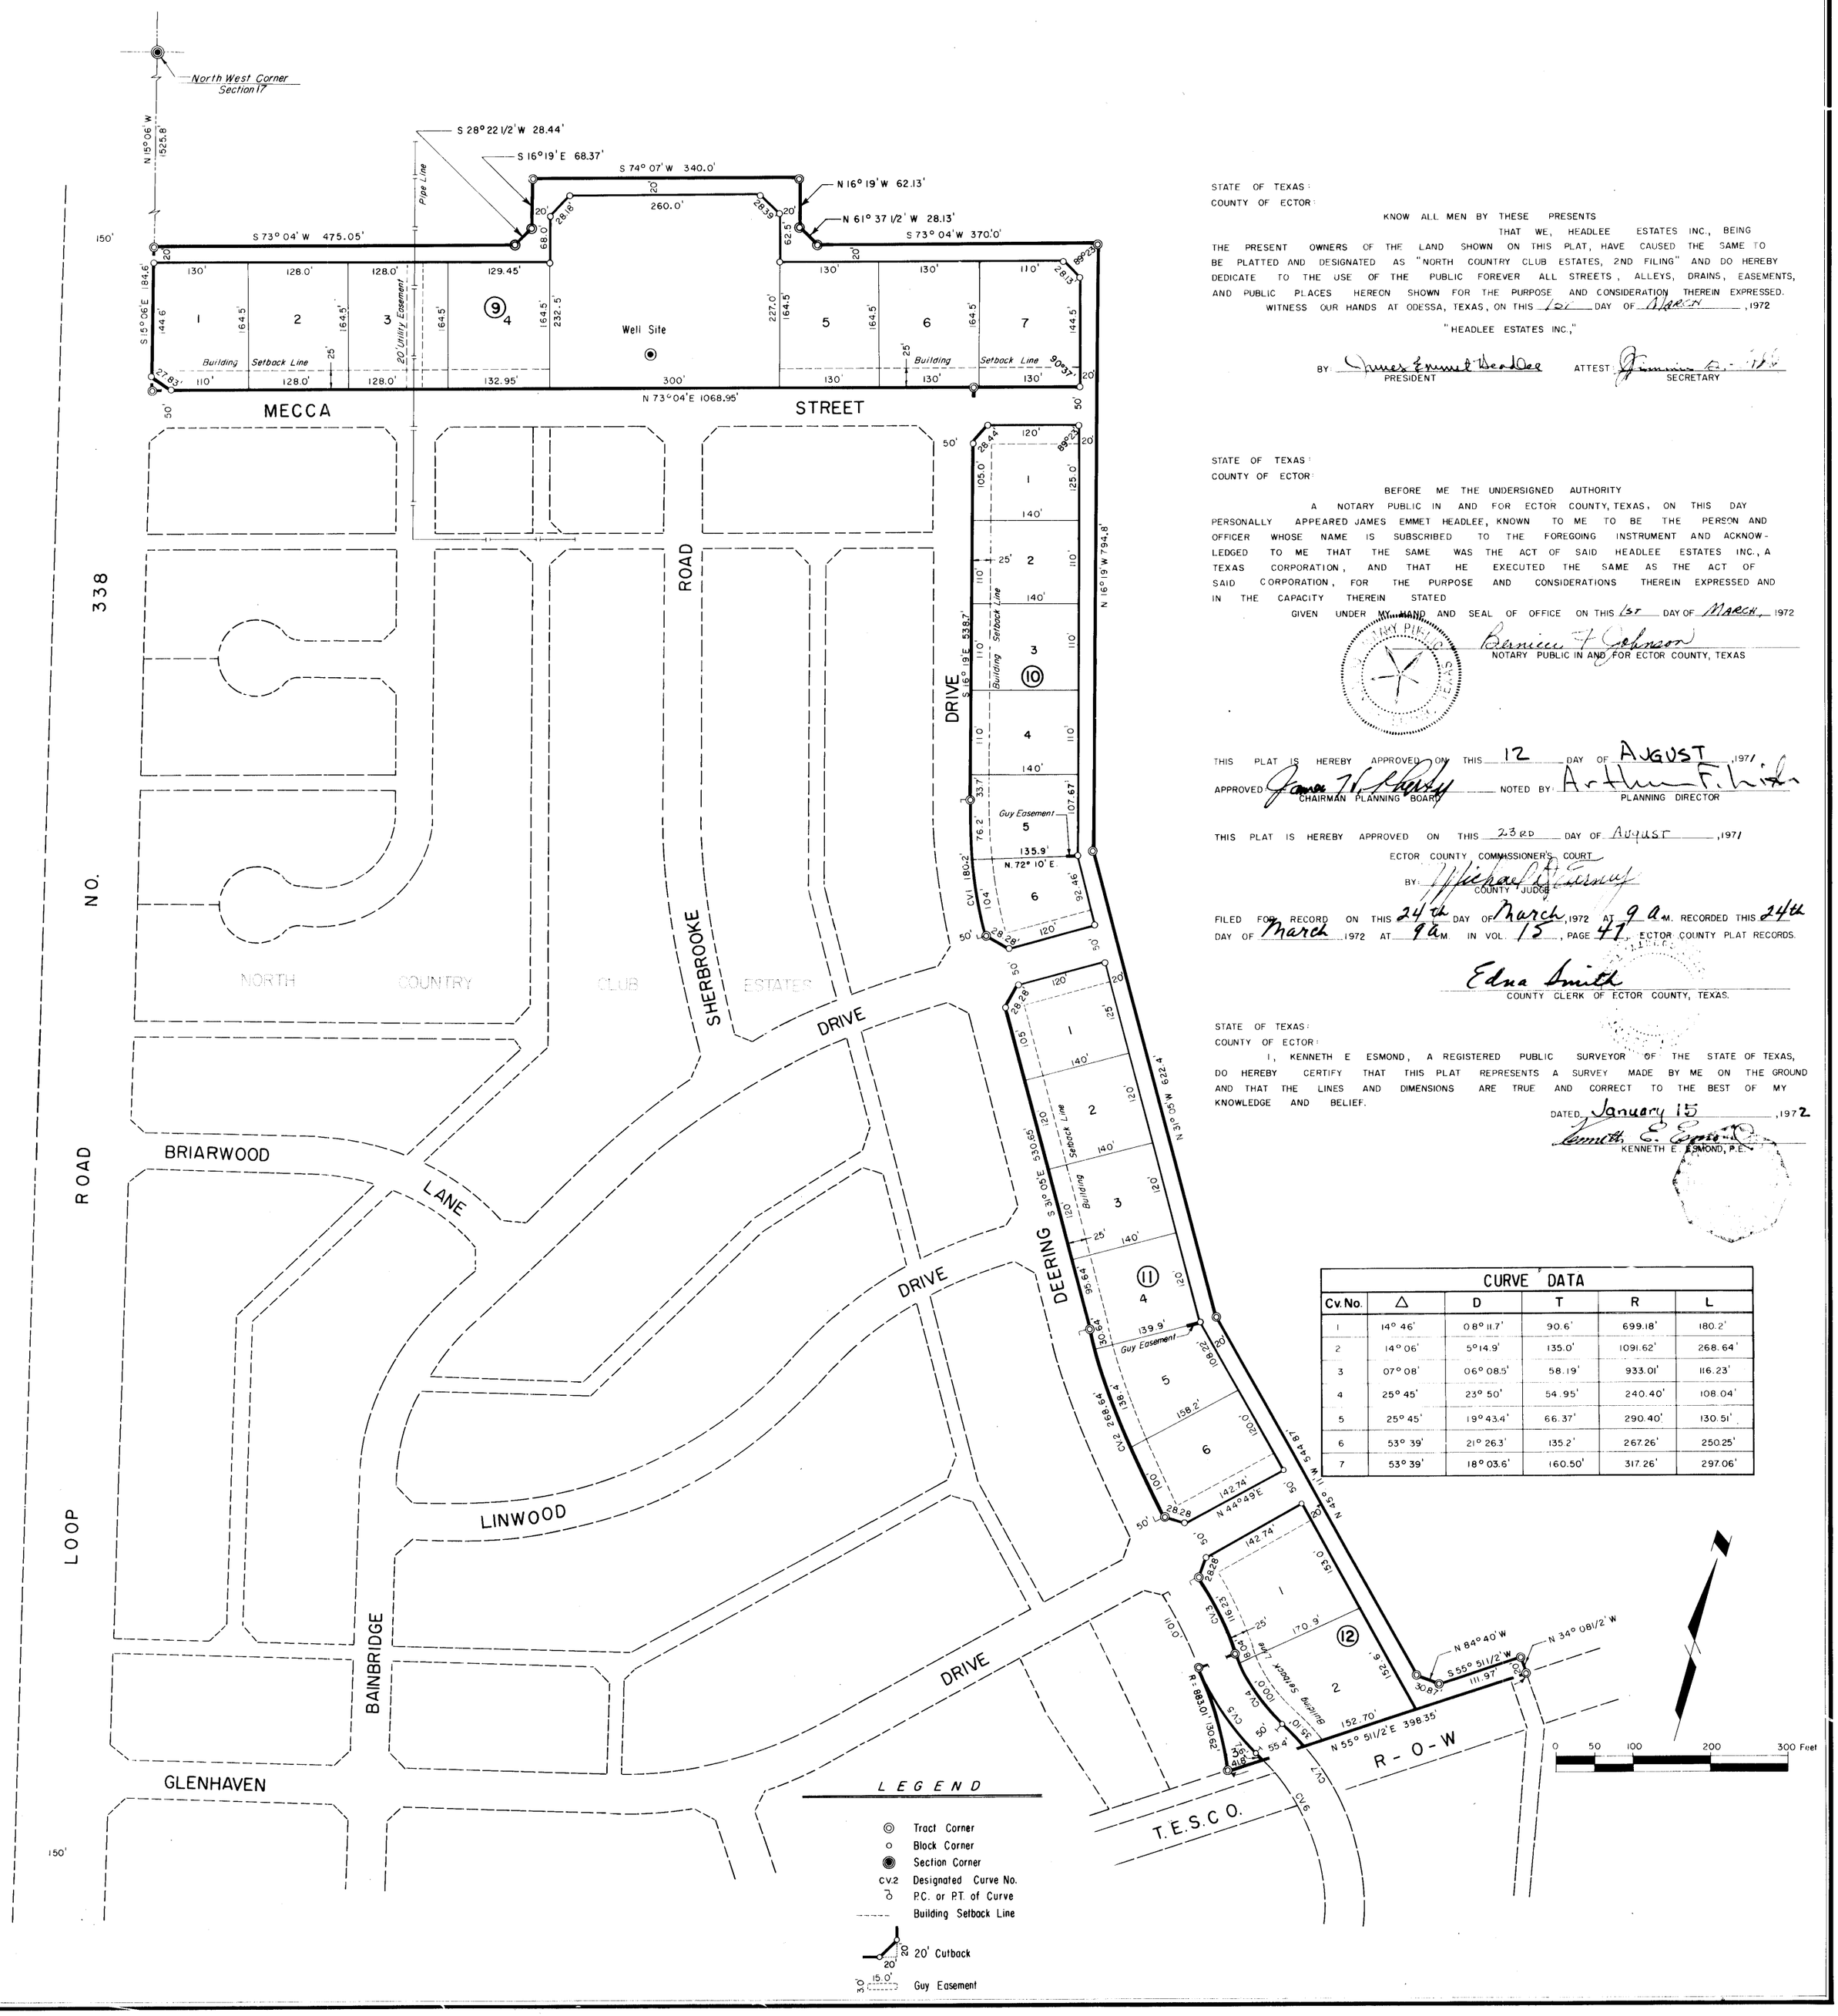

STATE OF TEXAS:
COUNTY OF ECTOR:

KNOW ALL MEN BY THESE PRESENTS

THAT WE, HEADLEE ESTATES INC., BEING THE PRESENT OWNERS OF THE LAND SHOWN ON THIS PLAT, HAVE CAUSED THE SAME TO BE PLATTED AND DESIGNATED AS "NORTH COUNTRY CLUB ESTATES, 2ND FILING" AND DO HEREBY DEDICATE TO THE USE OF THE PUBLIC FOREVER ALL STREETS, ALLEYS, DRAINS, EASEMENTS, AND PUBLIC PLACES HEREON SHOWN FOR THE PURPOSE AND CONSIDERATION THEREIN EXPRESSED.

WITNESS OUR HANDS AT ODESSA, TEXAS, ON THIS 1st DAY OF March, 1972

"HEADLEE ESTATES INC."

BY: James Emmet Headlee, PRESIDENT ATTEST: [illegible], SECRETARY

STATE OF TEXAS:
COUNTY OF ECTOR:

BEFORE ME THE UNDERSIGNED AUTHORITY

A NOTARY PUBLIC IN AND FOR ECTOR COUNTY, TEXAS, ON THIS DAY PERSONALLY APPEARED JAMES EMMET HEADLEE, KNOWN TO ME TO BE THE PERSON AND OFFICER WHOSE NAME IS SUBSCRIBED TO THE FOREGOING INSTRUMENT AND ACKNOWLEDGED TO ME THAT THE SAME WAS THE ACT OF SAID HEADLEE ESTATES INC., A TEXAS CORPORATION, AND THAT HE EXECUTED THE SAME AS THE ACT OF SAID CORPORATION, FOR THE PURPOSE AND CONSIDERATIONS THEREIN EXPRESSED AND IN THE CAPACITY THEREIN STATED

GIVEN UNDER MY HAND AND SEAL OF OFFICE ON THIS 1st DAY OF MARCH, 1972

Bernice F. Johnson
NOTARY PUBLIC IN AND FOR ECTOR COUNTY, TEXAS

THIS PLAT IS HEREBY APPROVED ON THIS 12 DAY OF AUGUST, 1971

APPROVED: James H. Shelby, CHAIRMAN PLANNING BOARD NOTED BY: Arthur F. [illegible], PLANNING DIRECTOR

THIS PLAT IS HEREBY APPROVED ON THIS 23RD DAY OF August, 1971

ECTOR COUNTY COMMISSIONER'S COURT

BY: Michael [illegible], COUNTY JUDGE

FILED FOR RECORD ON THIS 24th DAY OF March, 1972 AT 9 a.m. RECORDED THIS 24th DAY OF March 1972 AT 9 a.m. IN VOL. 15, PAGE 41, ECTOR COUNTY PLAT RECORDS.

Edna Smith
COUNTY CLERK OF ECTOR COUNTY, TEXAS.

STATE OF TEXAS:
COUNTY OF ECTOR:

I, KENNETH E ESMOND, A REGISTERED PUBLIC SURVEYOR OF THE STATE OF TEXAS, DO HEREBY CERTIFY THAT THIS PLAT REPRESENTS A SURVEY MADE BY ME ON THE GROUND AND THAT THE LINES AND DIMENSIONS ARE TRUE AND CORRECT TO THE BEST OF MY KNOWLEDGE AND BELIEF.

DATED January 15, 1972

Kenneth E. Esmond
KENNETH E. ESMOND, P.E.

CURVE DATA

Cv. No.	Δ	D	T	R	L
1	14° 46'	0.8° 11.7'	90.6'	699.18'	180.2'
2	14° 06'	5° 14.9'	135.0'	1091.62'	268.64'
3	07° 08'	06° 08.5'	58.19'	933.01'	116.23'
4	25° 45'	23° 50'	54.95'	240.40'	108.04'
5	25° 45'	19° 43.4'	66.37'	290.40'	130.51'
6	53° 39'	21° 26.3'	135.2'	267.26'	250.25'
7	53° 39'	18° 03.6'	160.50'	317.26'	297.06'