MAP SHOWING A SUBDIVISION OF TRACTS 28 TO
61 OF A PREVIOUS SUBDIVISION OF THE NORTH
EAST HALF OF SECTION 9 T; P BLK. 42 T2

Said tracts 28 to 38 inclusive are shown on plat recorded
464 of the Ector Co. Texas deed records.

Tract 28 in
Map - R46 - 2
B M
Carl Akin

NORTH GRANT GARD

TRACT #39

TRACT #40

TRACT #41

HARRIS STREET

AVE. AVE. AVE. AVE.

GARDEN STREET

WEST WEBB WRIGHT WHITE

CITY STREET

200 ACRES - CITY OF ODESSA PROPERTY - WATER WELLS

G A SUBDIVISION OF TRACTS 28 TO 38 INCLUSIVE
'S SUBDIVISION OF THE NORTH PART OF THE
OF SECTION 9 T; P BLK. 42 T2S ECTOR CO. TEX.

to 38 inclusive are shown on plat recorded in book 3 page
:tor Co. Texas deed records.

TH GRANT GARDENS

Scale 1in. = 100 ft.

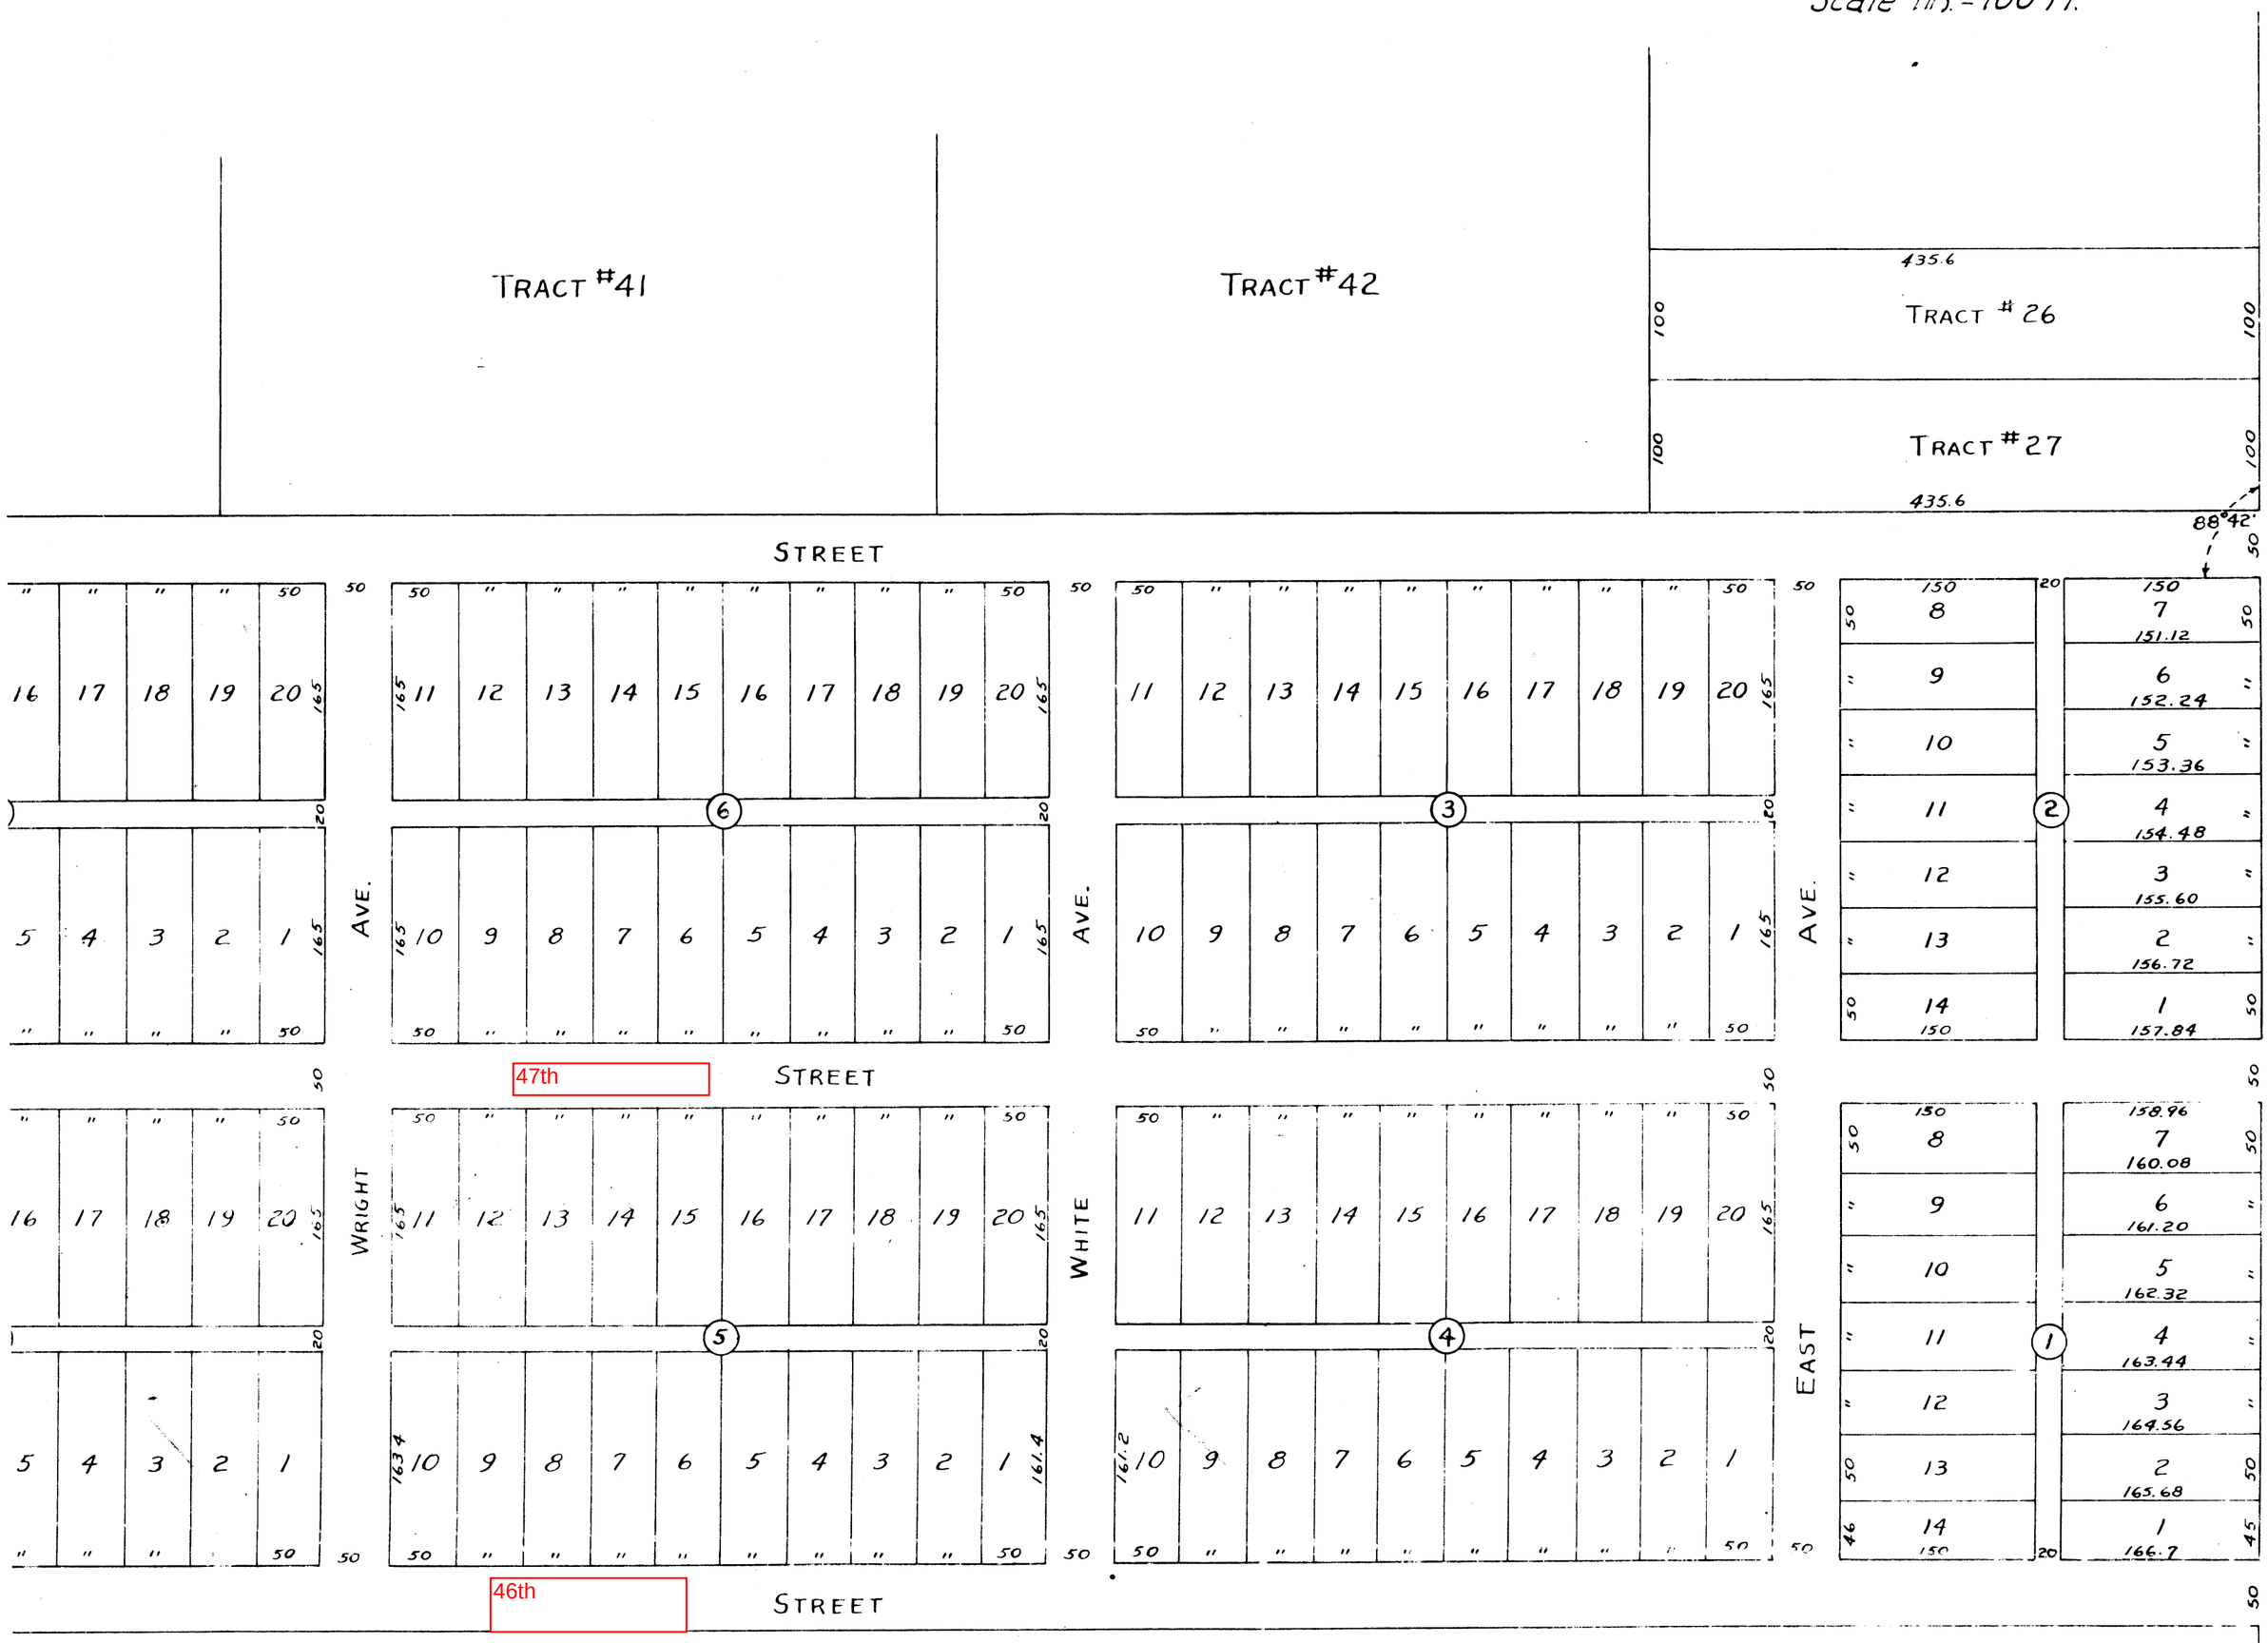

:00 ACRES - CITY OF ODESSA PROPERTY - WATER WELLS