04-01P
H

ODESSA HIGH SCHOOL ADDITION

Being a Replat of a Replat of Blocks 2 and 6, and that portion of 13th Street between said Blocks 2 and 6, Herbert and Wight Addition; and Lots 1 thru 8, Block 3, and Lots 1 thru 8, Block 4, Winton Addition; that portion of 13th Street between said Lot 1, Block 3 and Lot 8, Block 4, Winton Addition, and Bernice Avenue from 12th to 14th Street;

Replat of Lots 9 thru 16, Block 71A, Lots 9 thru 16, Block 70A, Lots 9 thru 16, Block 43A, Herbert and Wight Addition; Lots 9 thru 16, Block 4, Winton Addition;

a subdivision of 10.94 acres of "Field House" tract in Section 28, Block 42, T-2-S, T. & P. Ry. Co. Survey, Ector County, Texas;

and 1.99 acres of Dotsy Avenue right-of-way; 1.13 acres of 12th Street right-of-way; 0.2 acres of 13th Street right-of-way; and 0.13 acres of alley right-of-way, Odessa, Ector County, Texas.

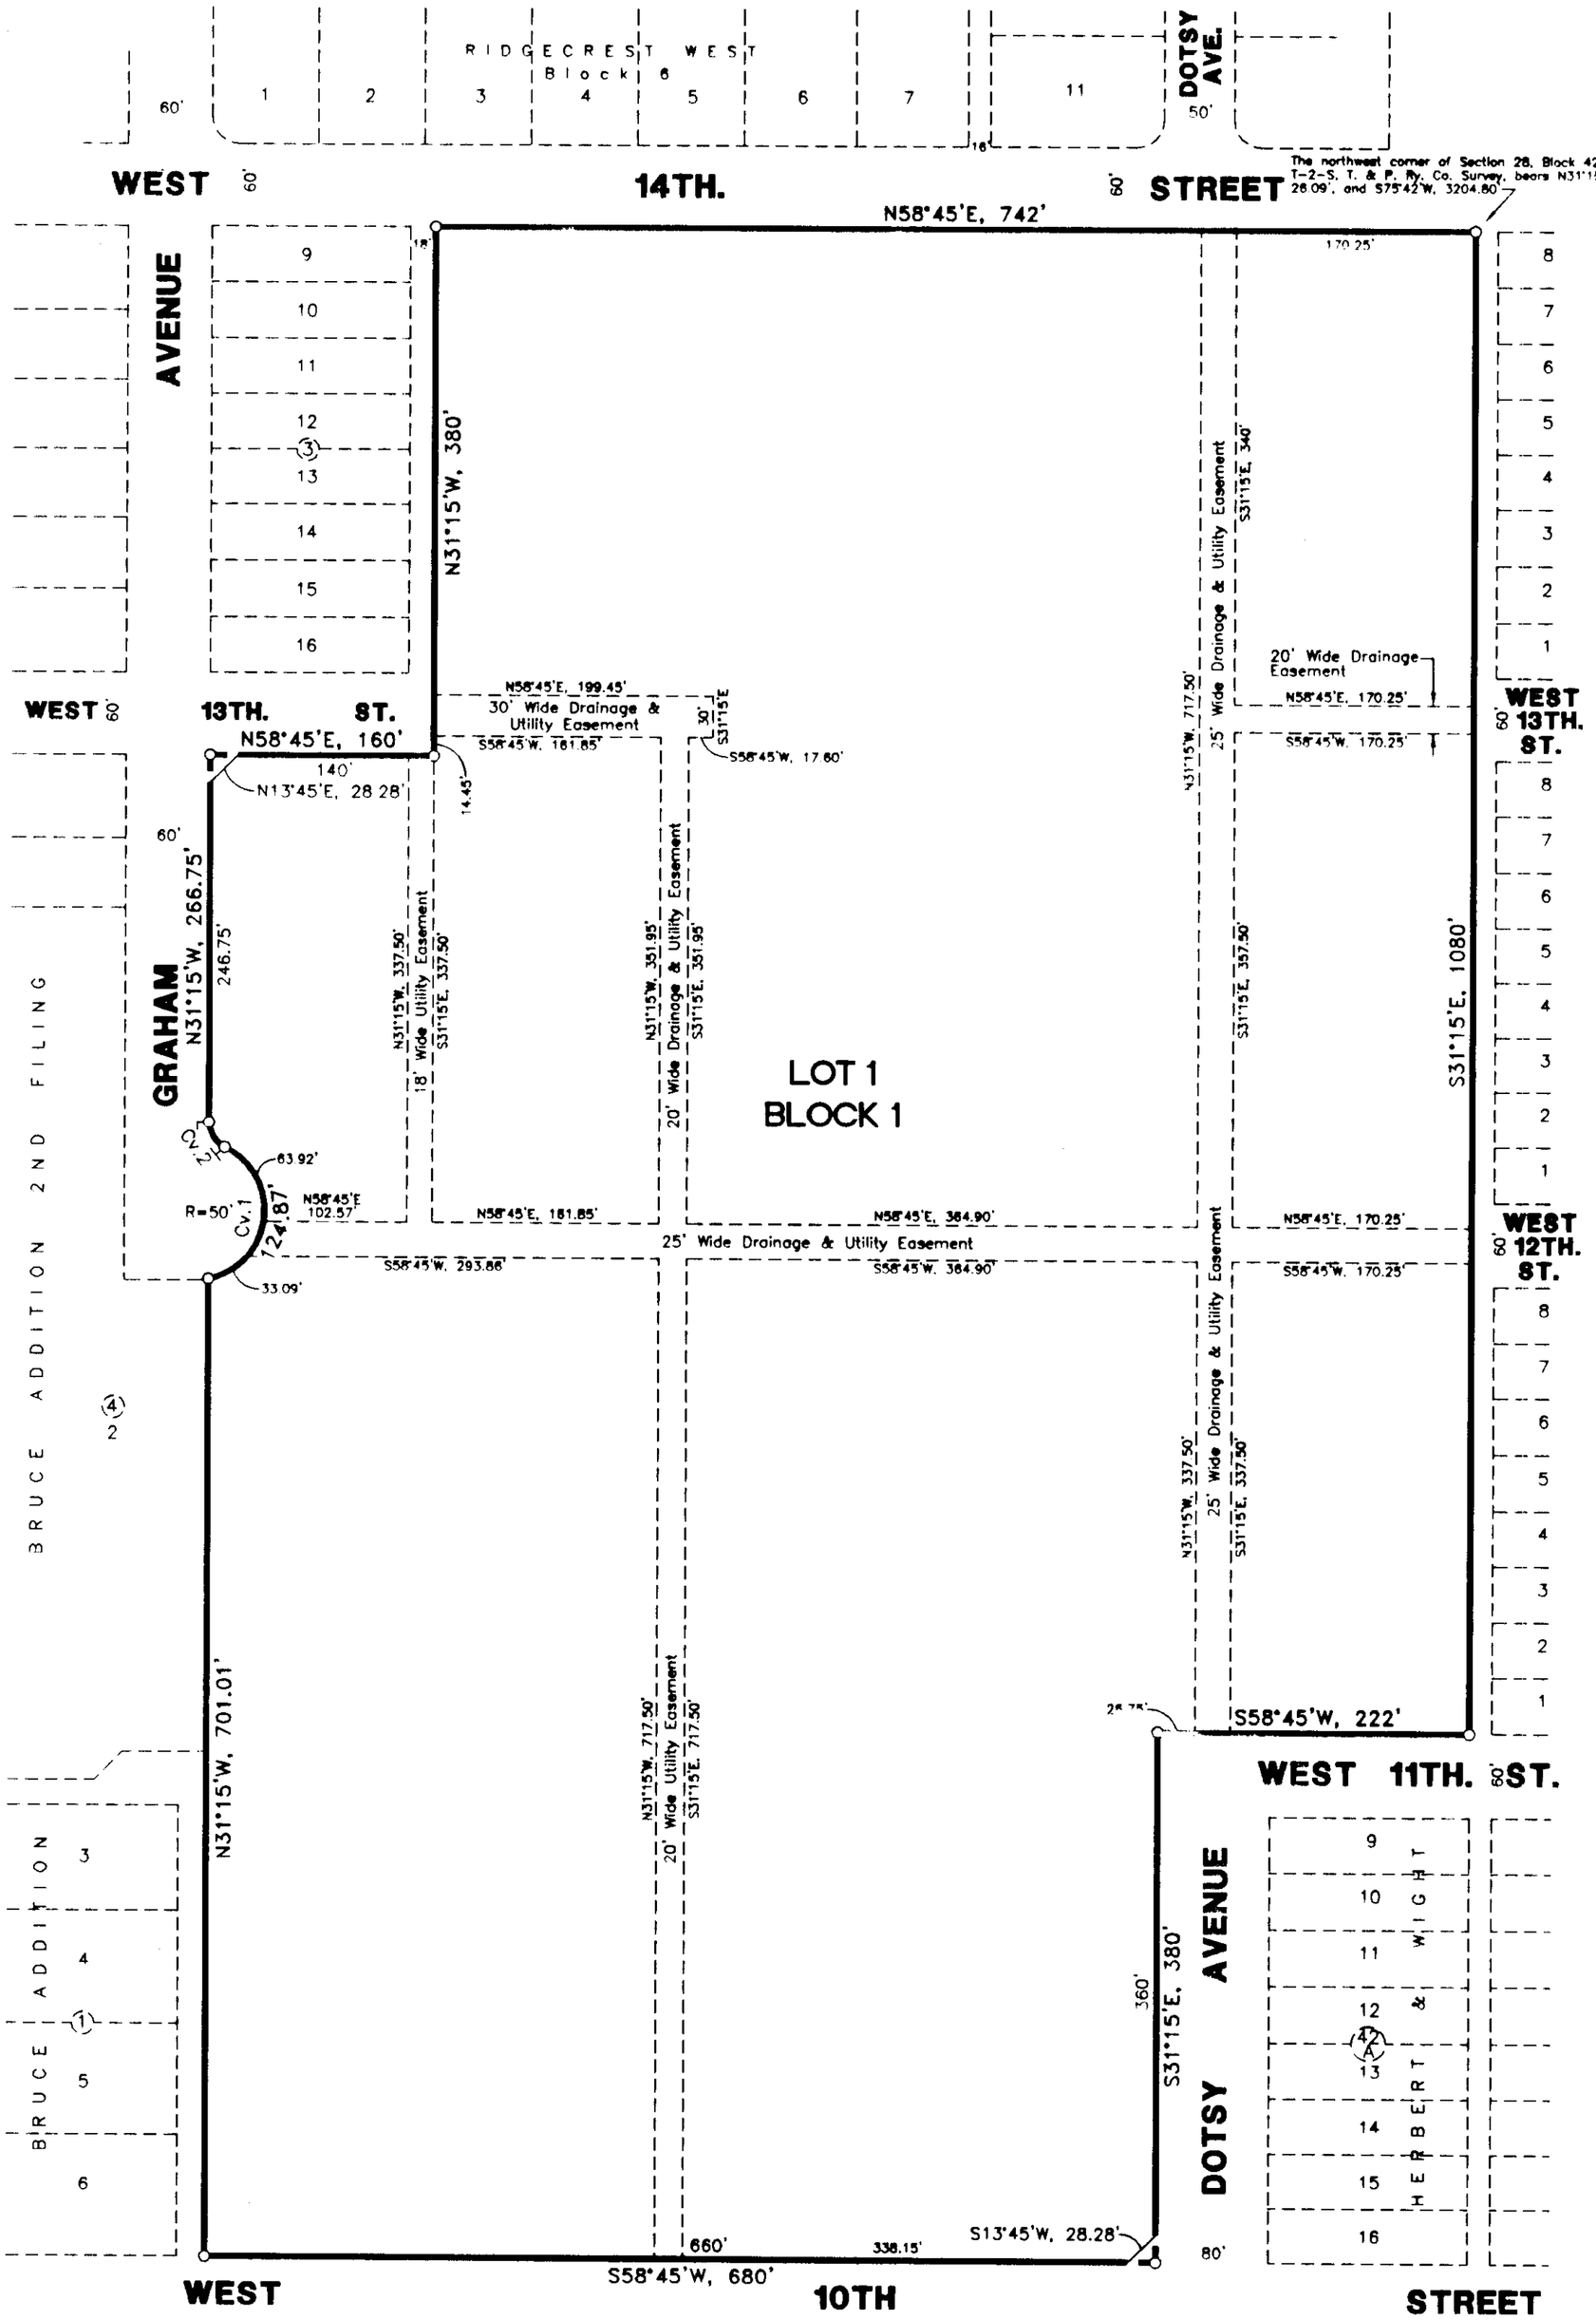

Scale: 1" = 100'

L E G E N D

———	= PROPERTY LINE
∘	= PROPERTY CORNER
Cv. 1	= INDICATES CURVE NO.

CURVE DATA						
NO.	DELTA ANGLE	TANGENT	RADIUS	LENGTH	CH. BEARING	CH. DISTANCE
1	143°05'10"	149.81'	50'	124.87'	N24°19'48"W	94.86'
2	64°37'23"	12.85'	20'	22.56'	N63°33'42"W	21.38'

PREPARED BY
S. W. HOWELL ENGINEERING, INC.
409 EAST 57TH STREET
ODESSA, TEXAS 79762
(432) 367-5711

03-25099
JANUARY 14, 2004
© 2004 All Rights Reserved