BAGWELL'S REPLAT

of Lot 9 BLOCK 29
of the Original Plat of
ODESSA, TEXAS.

Scale 1" = 25'

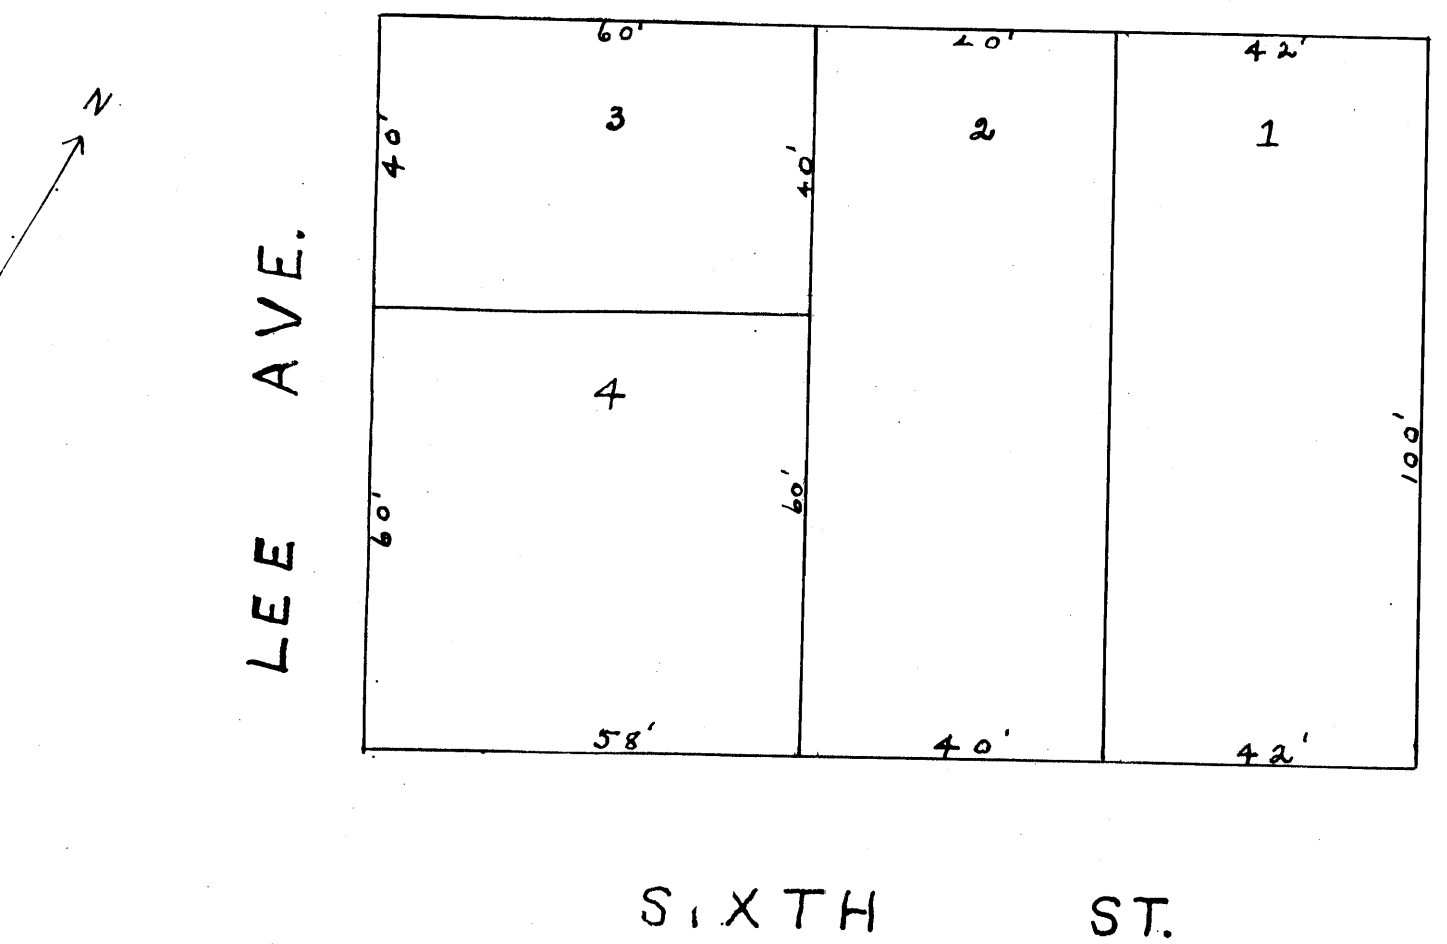

State of Texas)
County of Ector)

I, I.C. Bagwell and Vera K. Bagwell his wife being the owners of the following described land, to-wit: Lot number nine (9) in Block number 29 of the Original Townsite of Odessa, Ector County, Texas, have caused the same to surveyed and platted according to the annexed plat and do hereby adopt said survey and plat.

I C Bagwell
Vera K. Bagwell

Acknowledgement

State of Texas)
County of Ector)

Before me Paul Moss the undersigned authority on this day personally appeared I.C. Bagwell and Vera K. Bagwell his wife both known to me to be the persons whose names are subscribed to the foregoing instrument and acknowledged to me that they each executed the same for the purposes and considerations therein expressed and the said Vera K. Bagwell wife of the said I.C. Bagwellhaving been examined by meprivately and apart from her husband, and having the same fully explained to her, she the said Vera K. Bagwell acknowledged such instrument to be her free act and deed, and declared that she had willingly signed the same for the purposes and considerations therein expressed and that she did not wish to retract it.

Given under my hand and seal of Office, this the 17 day of March, A.D. 1928

Paul Moss
Notary Public, Ector County, Texas.

Engineers Certificate

We, Alley and Smith, Civil Engineers, do hereby certify that the annexed plat is true and correct and according to an actual survey made on the ground.

Alley and Smith,
By William Alley

Filed for record 3/17/1928 at 4 o'clock P.M.
Recorded 3/17/28

Carl Allen
Co Clerk Ector Co Texas