REPLAT OF BLOCKS 6,7,&8 PARK PLACE ANNEX ECTOR COUNTY (ODESSA) TEXAS

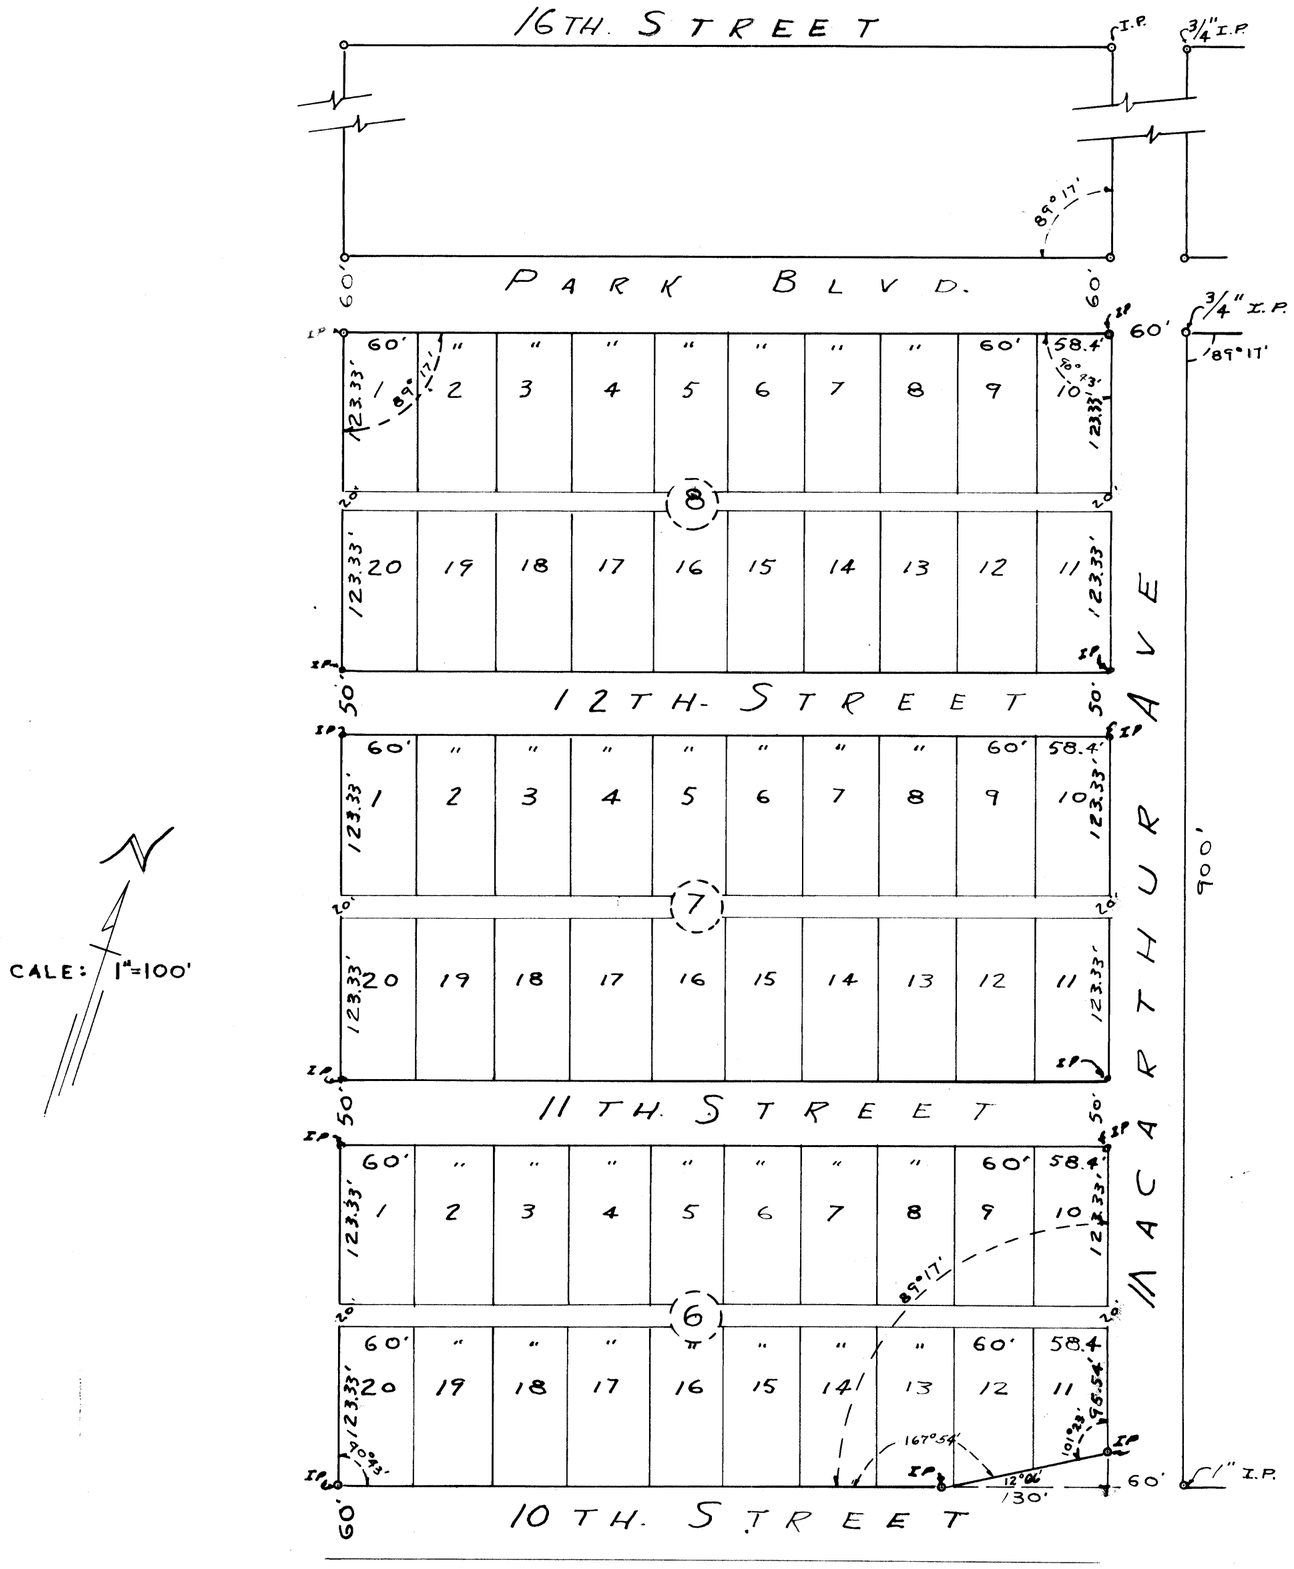

This [illegible] of Blocks [illegible] Park Place Annex, [illegible] County, [illegible], was approved [illegible] regular meeting of the Ector County Commissioner's Court on Nov. 14, 1949.

Layman Stokes
County Judge, Ector County, Texas

[illegible] Nov. 14, 1949

[illegible]

[illegible]
County Clerk in and for Ector County, Texas

[illegible]

[illegible] Hendrick, being the present owners of Blocks 6, 7, [illegible], of Park Place Annex, Ector County (Odessa) Texas, [illegible] to the public for public use [illegible] and Alleys to the public for public use [illegible] so long as they are used as such, but in event any [illegible] or parts [illegible] to be used [illegible], the title thereto shall revert to us, our [illegible] assigns,

[illegible] ANNEX [illegible], 1949.

R. C. Hendrick, Jr.
R. C. Hendrick, Jr.

Hazel Hendrick
Hazel Hendrick

[illegible]

[illegible] F. L. Harris, the undersigned authority, in and for Ector County, Texas, on this day personally appeared R. C. Hendrick, Jr., and Hazel Hendrick, known to me to be the persons [illegible] described in the foregoing instruments and acknowledged to me that they executed the same for the purposes and consideration therein expressed.

[illegible] ANNEX [illegible] 1949.

J. B. [illegible]

[illegible]

[illegible], [illegible] Professional Engineer of the State of Texas, do hereby certify that the annexed replat correctly represents an actual survey made upon the ground.

[illegible] October, 1949

RECOMMENDED:

O. F. Blank
O. F. BLANK, Chairman
City & County Planning Board

APPROVED:

A. F. Brown
City Council

ATTEST:

R. R. Anthony
City Secretary

STATE OF TEXAS
Wilson L. Ash
2730
REGISTERED
PROFESSIONAL ENGINEER

ASH-WILSON ENGINEERING Co.
ODESSA TEXAS
REPLAT OF BLOCKS 6,7&8
PARK PLACE ANNEX
OCT. 27, 1949