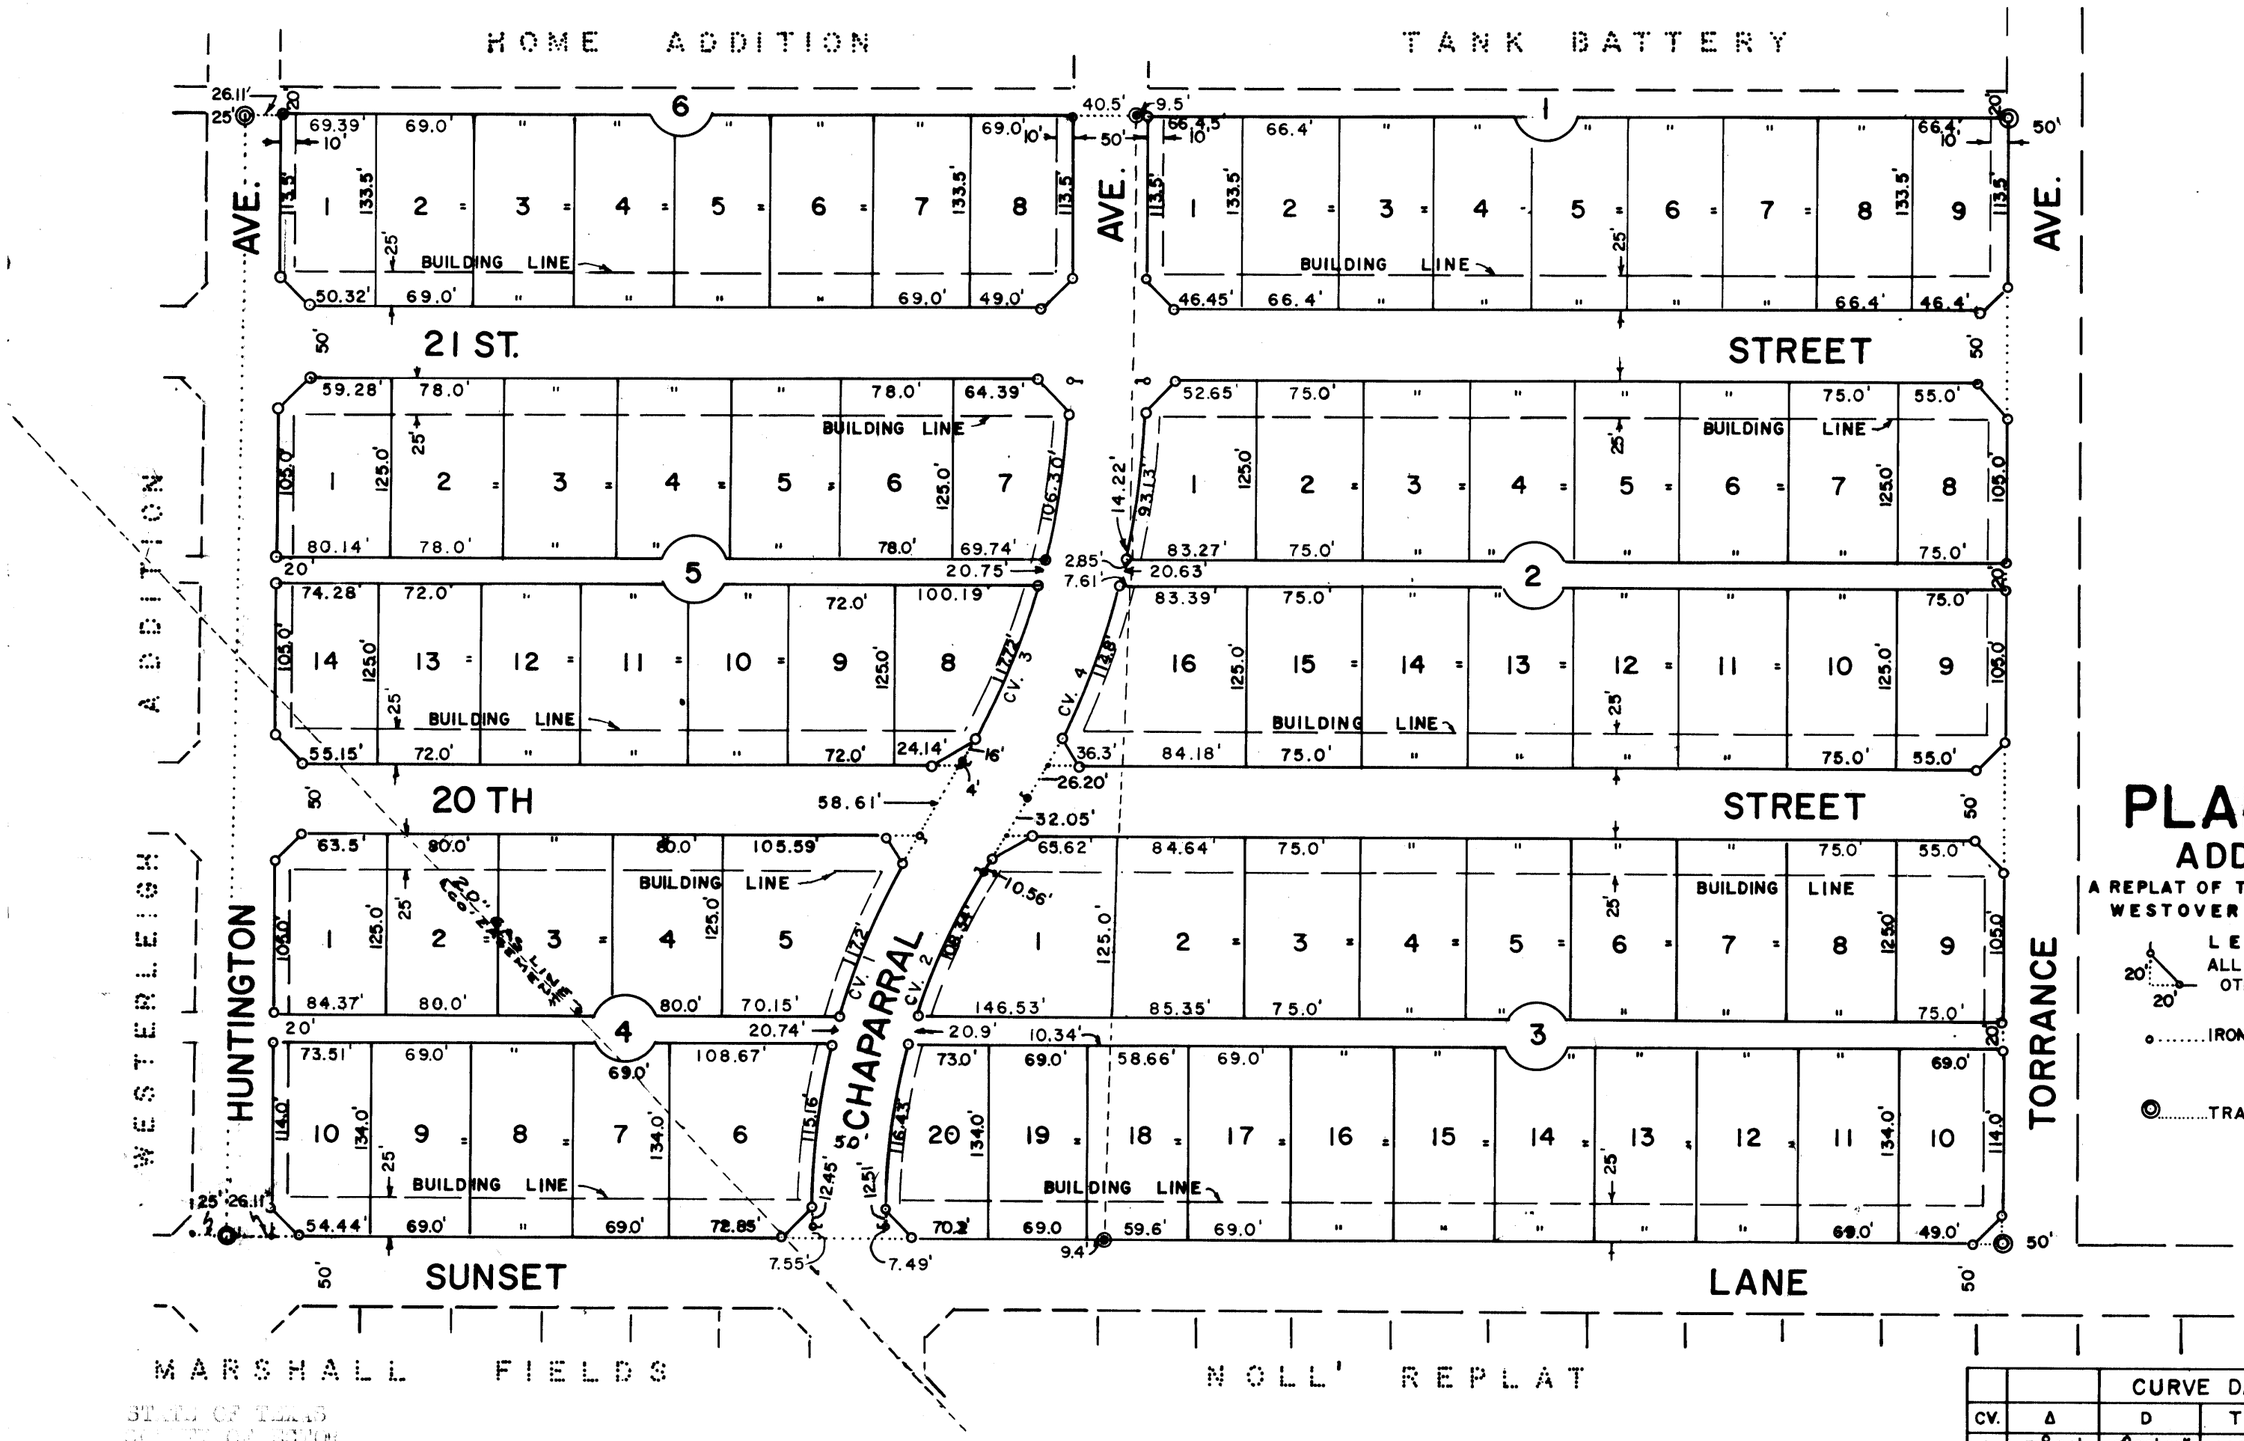

PLAINVIEW ADDITION

A REPLAT OF TRACTS 5 & 6, BLOCK 12, WESTOVER ACRES, 2nd. FILING

LEGEND.

ALL CUTBACKS, UNLESS OTHERWISE SPECIFIED

.....IRON PIPE - 1/2"

.....TRACT CORNERS

		CURVE DATA			
CV.	Δ	D	T	R	L
1	31° 22'	10° 59' 49"	146.45'	521.59'	285.55'
2	31° 22'	12° 08' 57"	132.41'	471.59'	258.18'
3	31° 29.5'	11° 12' 56"	144.03'	510.84'	280.77'
4	31° 29.5'	10° 12' 57"	158.13'	560.84'	308.26'

STATE OF TEXAS
COUNTY OF ECTOR

KNOW ALL MEN BY THESE PRESENTS,

THAT WE, THE UNDERSIGNED, BEING THE PRESENT OWNERS OF TRACTS 5 & 6, BLOCK 12, WESTOVER ACRES, 2ND FILING, A SUBDIVISION IN SECTION 23, BLOCK 43, T-2-S, ECTOR COUNTY, TEXAS, HAVE CAUSED THE SAME TO BE REPLATTED AND RESUBDIVIDED INTO LOTS, BLOCKS, STREETS AND ALLEYS AS SHOWN AND DO HEREBY DESIGNATE SUCH ADDITION AS "PLAINVIEW ADDITION" AND HEREBY DEDICATE THE STREETS AND ALLEYS TO THE PUBLIC FOR PUBLIC USE, BUT IN THE EVENT SAID STREETS AND ALLEYS SHALL CEASE TO BE USED AS SUCH, THE TITLE THERETO SHALL REVERT TO US OUR HEIRS AND ASSIGNS, AND DO FURTHER GRANT MINERAL LESSEES THE USE OF THE STREETS AND ALLEYS AS HEREIN DEDICATED FOR RIGHTS OF INGRESS AND EGRESS FOR LAYING PIPELINES, TELEPHONE AND TELEGRAPH LINES THEREIN.

WITNESS MY HAND AT ODESSA, TEXAS, ON THIS 13th DAY OF January, 1960.

B. W. Fields
B. W. FIELDS

T.& E. BUILDERS EMPLOYEES TRUST ACCOUNT
BY: H. R. Eudy
H. R. EUDY, PRESIDENT

STATE OF TEXAS
COUNTY OF ECTOR

BEFORE ME, THE UNDERSIGNED AUTHORITY, A NOTARY PUBLIC IN AND FOR THE COUNTY OF ECTOR AND STATE OF TEXAS, ON THIS DAY PERSONALLY APPEARED B. W. FIELDS, KNOWN TO ME TO BE THE PERSON WHOSE NAME IS SUBSCRIBED TO THE FOREGOING INSTRUMENT AND ACKNOWLEDGED TO ME THAT HE EXECUTED THE SAME FOR THE PURPOSES AND CONSIDERATIONS THEREIN EXPRESSED.

GIVEN UNDER MY HAND AND OATH OF OFFICE ON THIS 13th DAY OF January, 1960.

Claudene Stoker
NOTARY PUBLIC IN AND FOR ECTOR COUNTY, TEXAS.

STATE OF TEXAS
COUNTY OF ECTOR

BEFORE ME, THE UNDERSIGNED AUTHORITY, A NOTARY PUBLIC IN AND FOR THE COUNTY OF ECTOR AND STATE OF TEXAS, ON THIS DAY PERSONALLY APPEARED H. R. EUDY, KNOWN TO ME TO BE THE PERSON WHOSE NAME IS SUBSCRIBED TO THE FOREGOING INSTRUMENT AND ACKNOWLEDGED TO ME THAT THE SAME WAS THE ACT OF THE SAID T.& E. BUILDERS EMPLOYEES TRUST ACCOUNT AND THAT HE EXECUTED THE SAME AS THE ACT OF SAID T.& E. BUILDERS EMPLOYEES TRUST ACCOUNT FOR THE PURPOSES AND CONSIDERATIONS THEREIN EXPRESSED AND IN THE CAPACITY THEREIN STATED.

GIVEN UNDER MY HAND AND OATH OF OFFICE ON THIS 13th DAY OF January, 1960.

Claudene Stoker
NOTARY PUBLIC IN AND FOR ECTOR COUNTY, TEXAS.

STATE OF TEXAS
COUNTY OF ECTOR

I, WILBUR L. ASH, A REGISTERED PUBLIC SURVEYOR OF THE STATE OF TEXAS, DO HEREBY CERTIFY THAT THE ABOVE PLAT OF "PLAINVIEW ADDITION" REPRESENTS A SURVEY MADE BY ME ON THE GROUND IN JANUARY, 1960.

WILBUR L. ASH
1022
REGISTERED PUBLIC SURVEYOR

Wilbur L. Ash
WILBUR L. ASH
REGISTERED PUBLIC SURVEYOR

THIS PLAT OF "PLAINVIEW ADDITION" IS HEREBY APPROVED:

APPROVED: Lester Cooke
CHAIRMAN OF ECTOR COUNTY PLANNING BOARD

DATE. NOV. 19, 1959.

FILED FOR RECORD THIS 15 DAY OF January, 1960, AT 3:00 P.M.
IN VOL. 9, PAGE 2. RECORDED THIS 15th DAY OF January, 1960, AT 3:00 P.M.

Edna Smith
EDNA SMITH, COUNTY CLERK, ECTOR COUNTY, TEXAS.