94-22 H

CORRECTION PLAT OF
PLANTATION OAKS
1ST FILING
BEING A REPLAT OF LOTS 3-25, BLOCK 21, AND LOTS 3-74, BLOCK 24
ESMOND ESTATES, 14TH FILING
AN ADDITION TO THE CITY OF ODESSA, TEXAS,

IN SECTION 12, BLOCK 42, T-2-S, T&P RY CO. SURVEY
ECTOR COUNTY, TEXAS

NOTE: THE PURPOSE OF THIS CORRECTION PLAT IS TO CORRECT THE BEARINGS AND DISTANCES OF LOTS 14 THRU 17, BLOCK 2, AND THE PERIMETER BEARINGS AND DISTANCES AT THE SOUTHWEST CORNER OF ESMOND ESTATES, 15TH FILING.

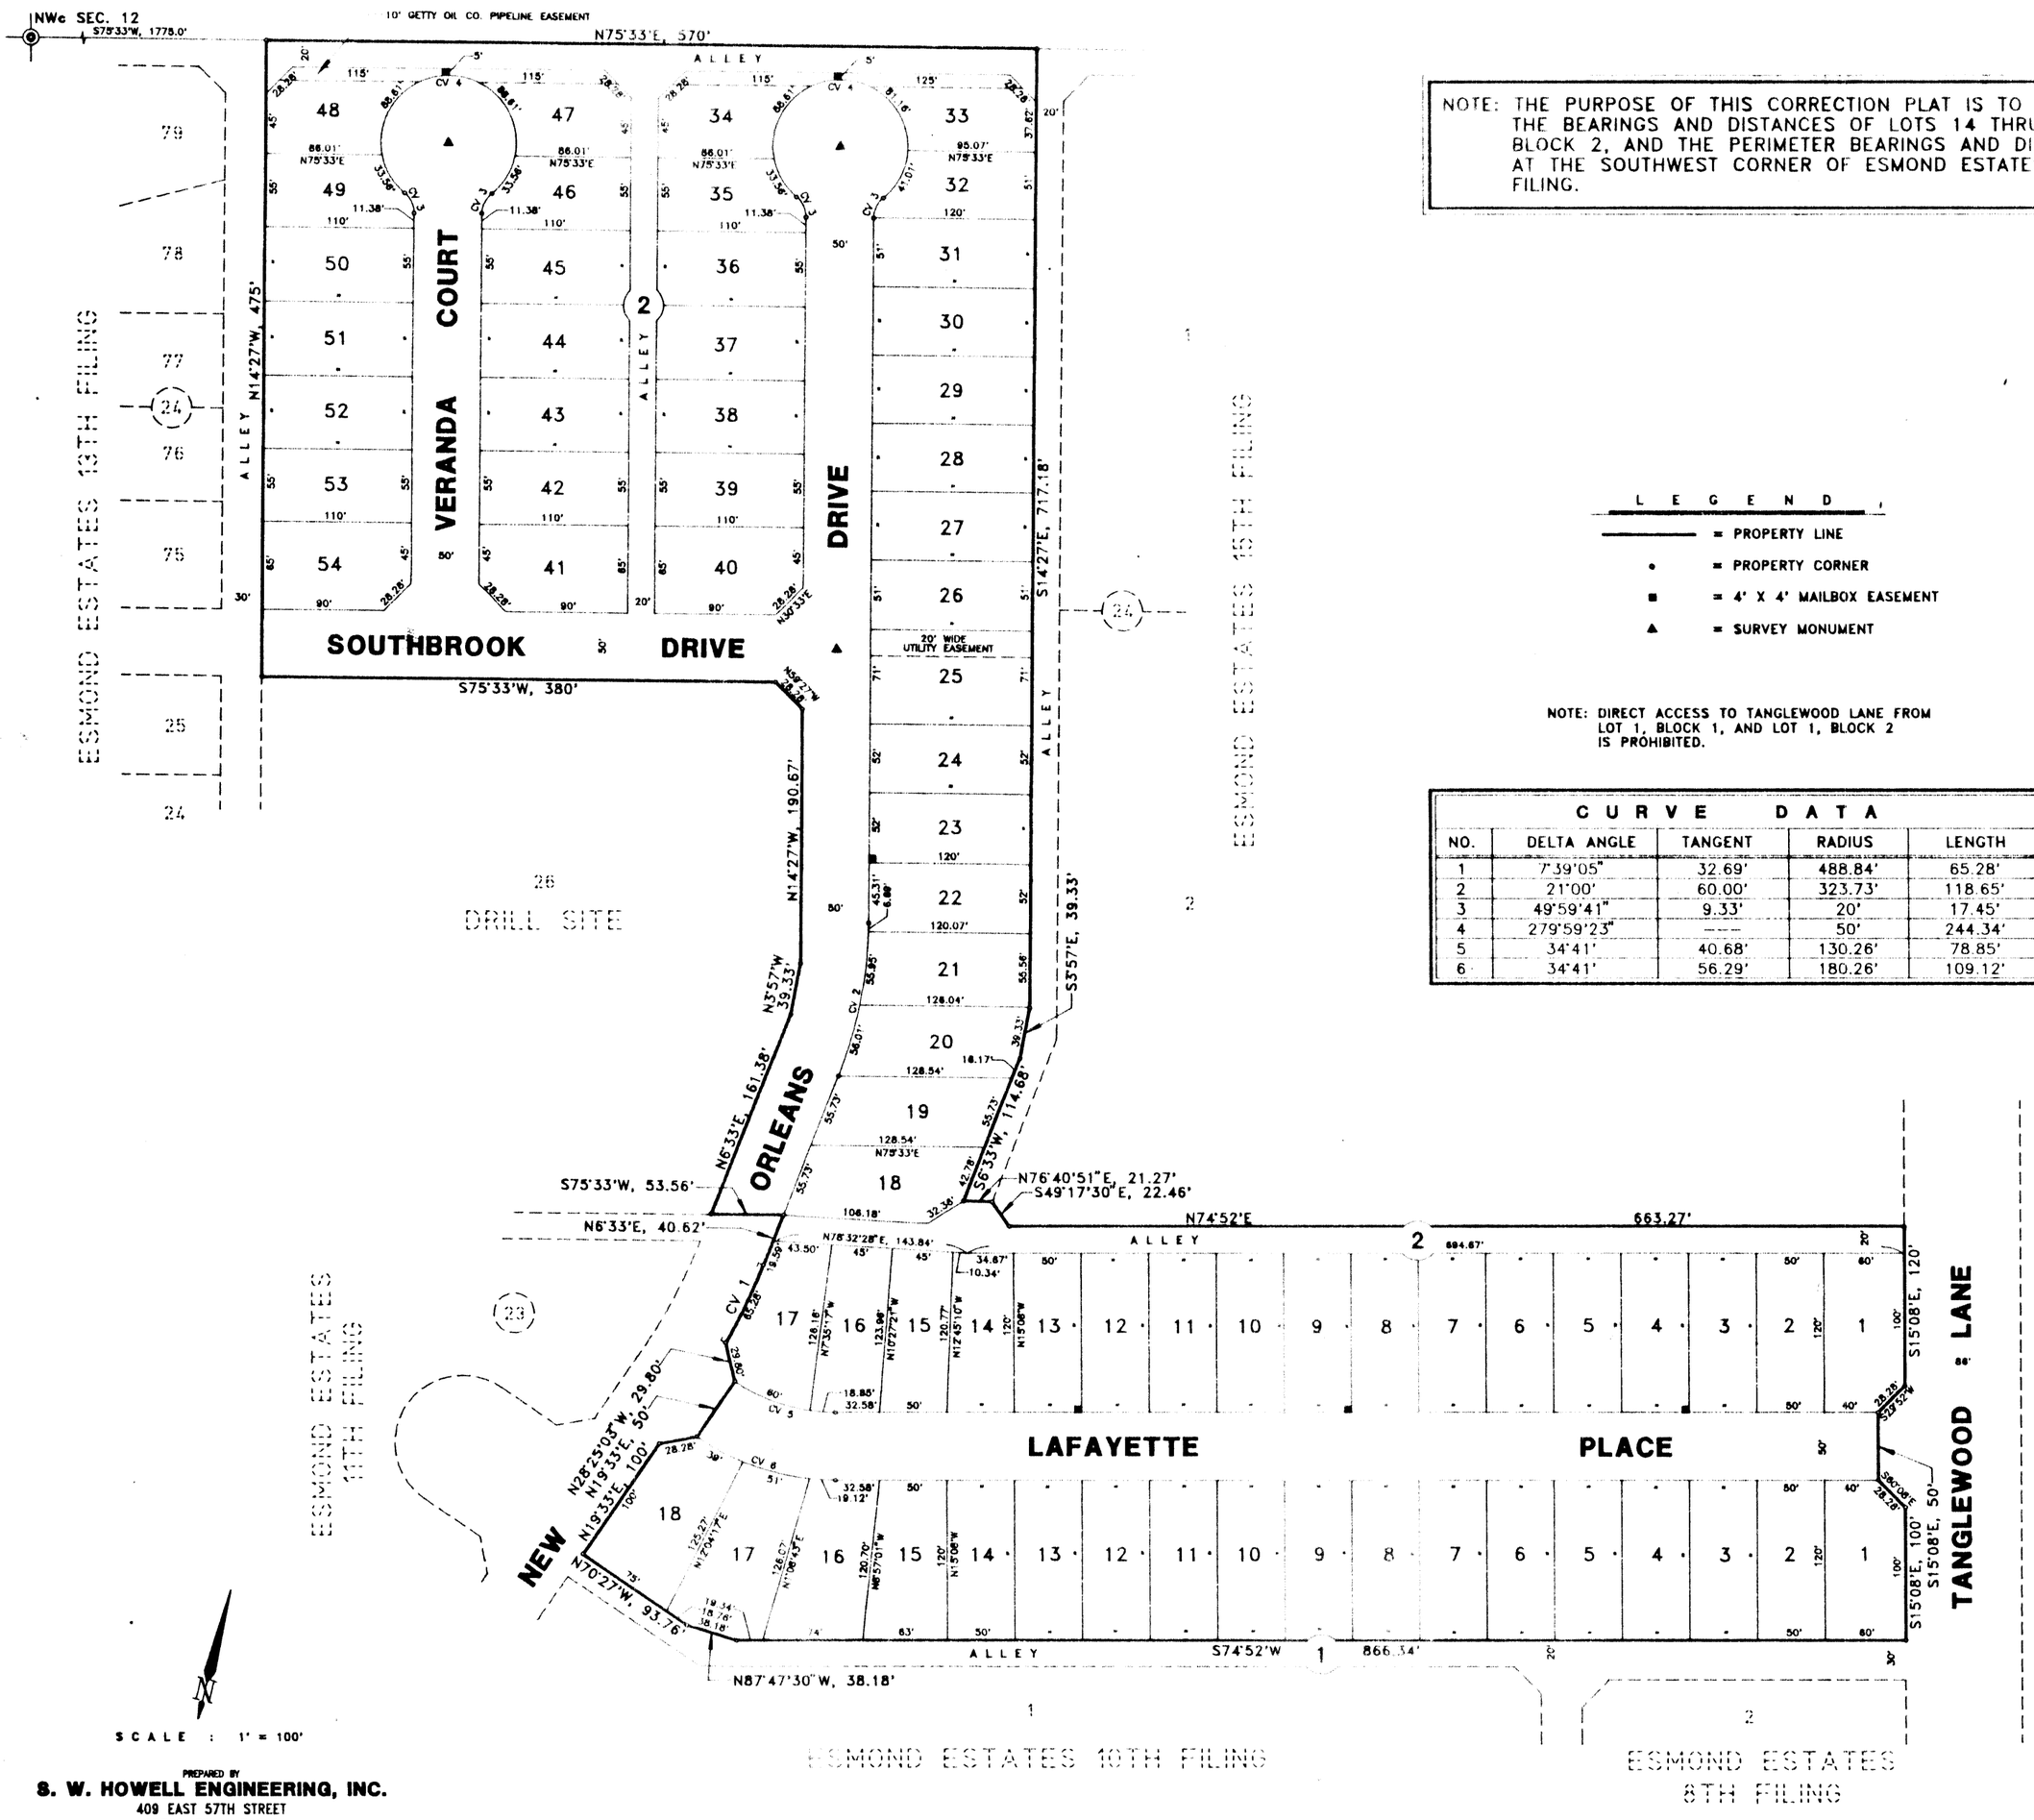

LEGEND

- = PROPERTY LINE
- = PROPERTY CORNER
- = 4' X 4' MAILBOX EASEMENT
- = SURVEY MONUMENT

NOTE: DIRECT ACCESS TO TANGLEWOOD LANE FROM LOT 1, BLOCK 1, AND LOT 1, BLOCK 2 IS PROHIBITED.

CURVE DATA

NO.	DELTA ANGLE	TANGENT	RADIUS	LENGTH
1	7°39'05"	32.69'	488.84'	65.28'
2	21°00'	60.00'	323.73'	118.65'
3	49°59'41"	9.33'	20'	17.45'
4	279°59'23"	----	50'	244.34'
5	34°41'	40.68'	130.26'	78.85'
6	34°41'	56.29'	180.26'	109.12'

SCALE : 1" = 100'

PREPARED BY
S. W. HOWELL ENGINEERING, INC.
409 EAST 57TH STREET
ODESSA, TEXAS 79762
(915) 367-5711

94-14647
MAY, 1994
CORRECTED: SEPTEMBER 27, 1994