51

51

PLEASANT LAKE SUBDIVISION

A SUBDIVISION OF 156.72 ACRES OUT OF THE SOUTHWEST QUARTER
OF SECTION 38, BLOCK 43, T-3-S, T.&P. R.R. SURVEY, ECTOR COUNTY, TEXAS

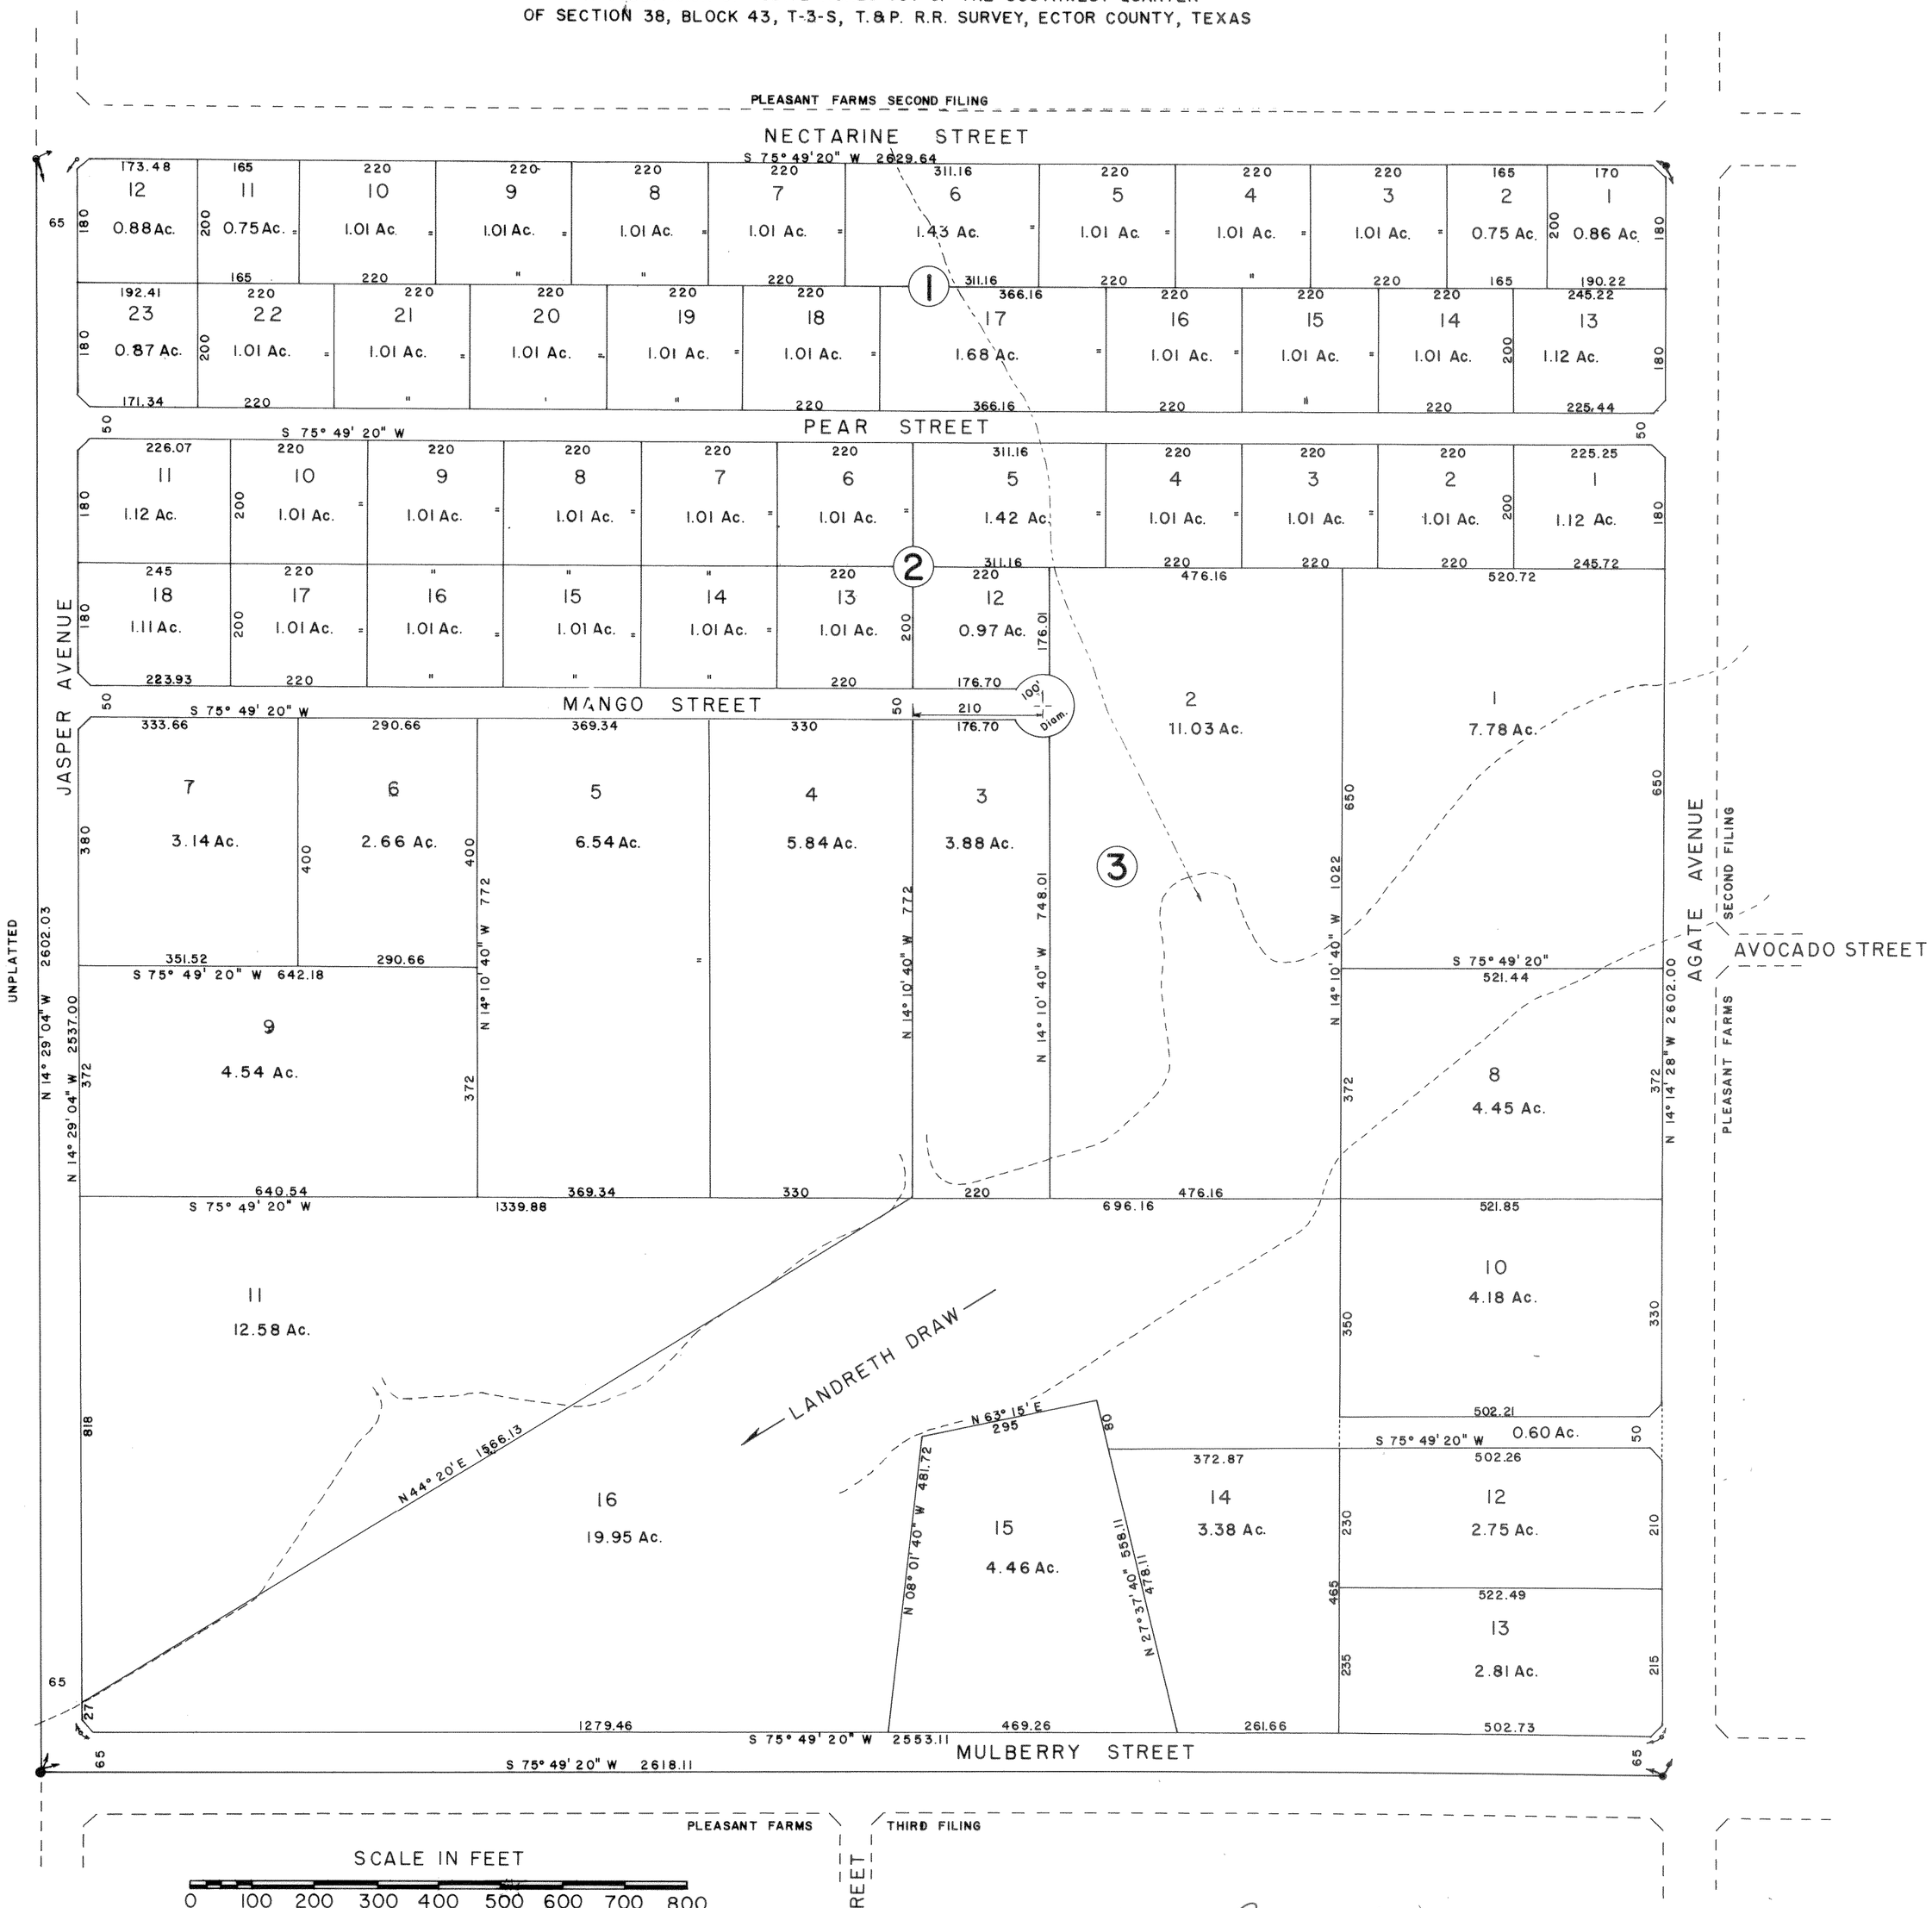

Dedications and Restrictions
Volume 819 Page 6
Deed Records

22-51

STATE OF TEXAS)
)
COUNTY OF ECTOR)

KNOW ALL MEN BY THESE PRESENTS

THAT WE, JACK NOLAN REAL ESTATE, INCORPORATED, BEING THE OWNER OF THE SOUTHWEST ONE QUARTER OF SECTION 36, BLOCK 42, T-4-S, T&P RR COMPANY SURVEY, ECTOR COUNTY, TEXAS, HAVE CAUSED THE SAME TO BE PLATTED INTO LOTS, BLOCKS AND STREETS WITH THE SUBDIVISION ENTITLED "PLEASANT LAKE SUBDIVISION" AS SHOWN HEREON AND I DO DEDICATE THE STREETS TO THE PUBLIC FOR ITS USE, BUT IN THE EVENT SAID STREETS SHALL CEASE TO BE USED AS SUCH, THE TITLE THERETO SHALL REVERT TO US, OUR HEIRS OR ASSIGNS.

WITNESS BY HAND AT ODESSA, TEXAS THIS THE 5th DAY OF May, 1981.

Jim T. Clark
Jack Nolan Real Estate, Inc.
Jim T. Clark, President

Jean Ann Clark
Secretary

STATE OF TEXAS)
)
COUNTY OF ECTOR)

BEFORE ME, THE UNDERSIGNED AUTHORITY

A NOTARY PUBLIC IN AND FOR THE COUNTY OF ECTOR AND THE STATE OF TEXAS, ON THIS DAY PERSONALLY APPEARED JIM T. CLARK, PRESIDENT OF JACK NOLAN REAL ESTATE, INC., KNOWN TO ME TO BE THE PERSON AND OFFICER WHOSE NAME IS SUBSCRIBED TO THE FOREGOING INSTRUMENT AND HE DOES ACKNOWLEDGE TO ME THAT THE SAME WAS THE ACT OF JACK NOLAN REAL ESTATE, INC., A TEXAS CORPORATION, AND THAT HE EXECUTED THE SAME AS THE ACT OF THIS SAID CORPORATION FOR THE PURPOSES AND CONSIDERATIONS THEREIN EXPRESSED AND IN THE CAPACITY THEREIN STATED.

GIVEN UNDER MY HAND AND SEAL OF OFFICE THIS THE 5th DAY OF May, 1981.

Charlene Smith
NOTARY PUBLIC IN AND FOR ECTOR COUNTY, TEXAS.

STATE OF TEXAS)
)
COUNTY OF ECTOR)

I, WILLIAM T. RICHARDS, DO HEREBY CERTIFY THAT THE FOREGOING SURVEY OF "PLEASANT LAKE SUBDIVISION" WAS ACTUALLY MADE BY ME ON THE GROUND, THAT ALL CORNERS, LINED BOUNDARIES, AND MARKS OF SAME WHETHER FOUND OR SET BY ME ARE TRUE AND CORRECT TO THE BEST OF MY KNOWLEDGE AND BELIEF. SURVEY WAS COMPLETED MAY 1, 1981. THIS THE 5th DAY OF MAY, 1981.

William T. Richards
WILLIAM T. RICHARDS
REGISTERED PUBLIC SURVEYOR NO. 475
LICENSED STATE LAND SURVEYOR

THIS PLAT OF PLEASANT LAKE SUBDIVISION IS HEREBY APPROVED _____, 1981.
APPROVED BY THE ECTOR COUNTY COMMISSIONERS COURT ON MAY 11, 1981.

Gary L. Watkins
COUNTY JUDGE OF ECTOR COUNTY, TEXAS.

FILED FOR RECORD ON THIS 11 DAY OF May, 1981 AT 11 A. M.
RECORDED ON THIS 11 DAY OF May, 1981 AT 11A M. IN VOLUME 23 AT PAGE 51-52, ECTOR COUNTY PLAT RECORDS.

Lucille Wolf
ECTOR COUNTY CLERK