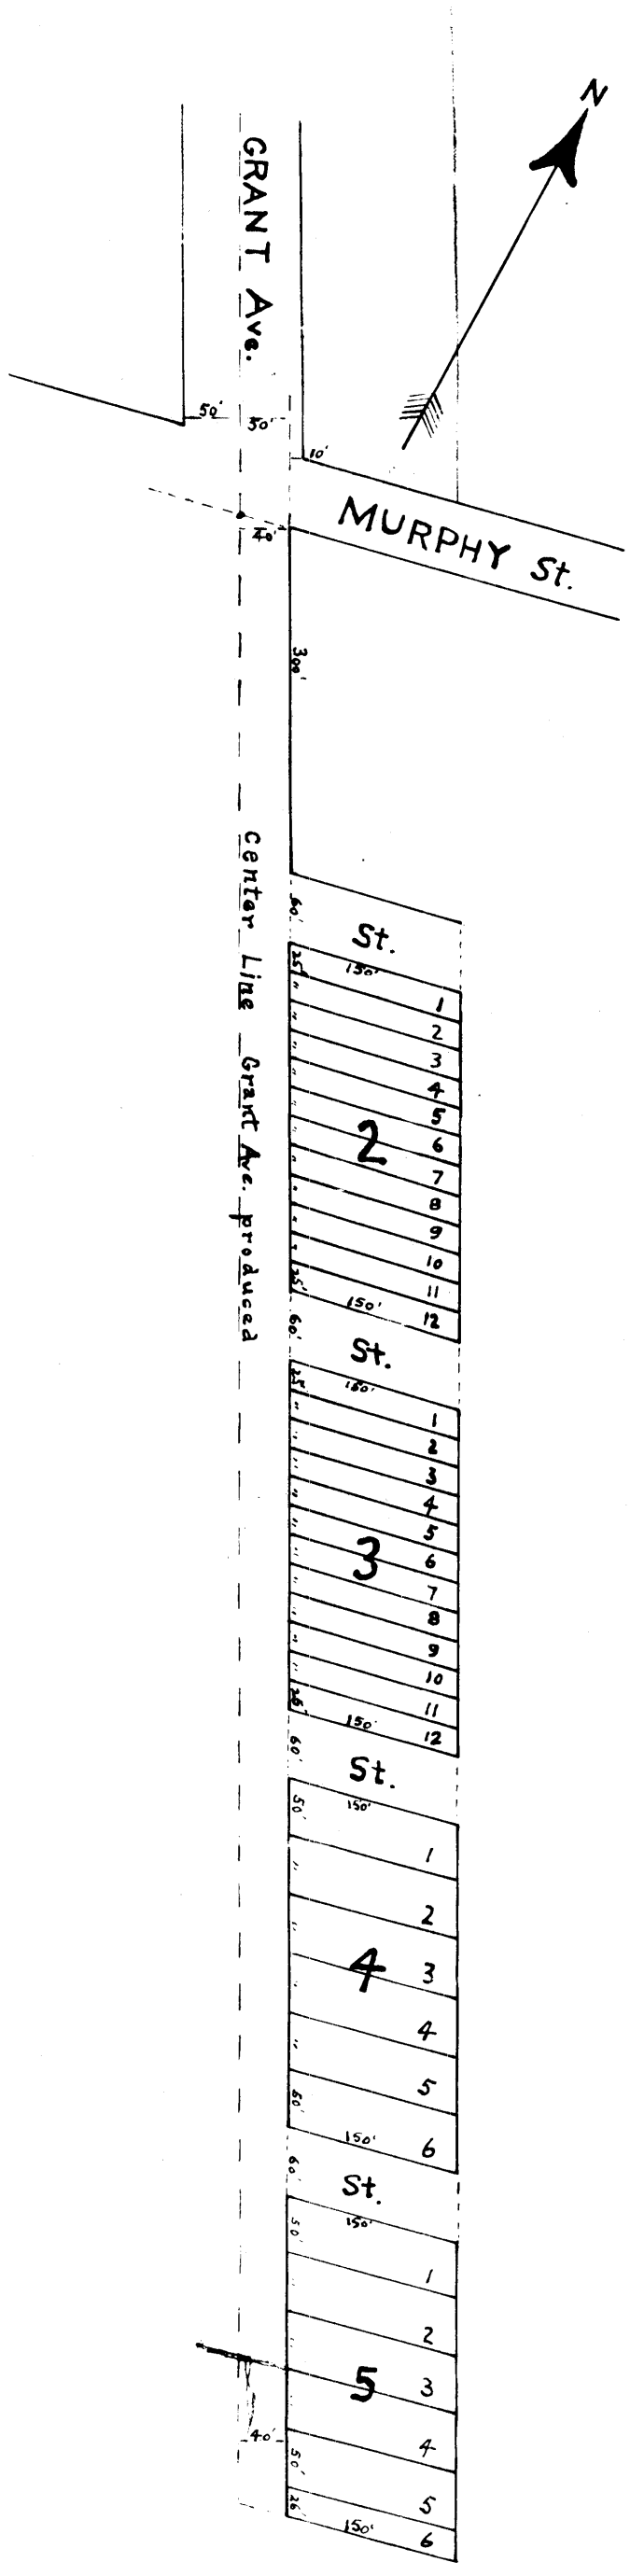

Scale 1" inch = 150' feet

P O O L ' S A D D I T I O N

TO

ODESSA, TEXAS.

Description of Property.

Beginning at a point in the south line of Murphy Street, along the north line of survey 34 block 42 township 2 south T. & P. Ry. surveys in Ector County, Texas, which point is a perpendicular distance of 40 feet east from the center line of Grant Avenue produced;

Thence, in a southeasterly direction and parallel with the center line of Grant Avenue produced 300 feet to a point which is the initial and beginning point of this tract;

Thence, in a southeasterly direction and parallel with the center line of Grant Avenue produced 1416 feet to the south line of a 50 acre tract of which this tract is a part;

Thence, in a northeasterly direction and with the south line of said 50 acre tract 150 feet to a point;

Thence, in a northwesterly direction and parallel with the center line of Grant Avenue produced 1416 feet to a point;

Thence, in a southwesterly direction and parallel with the south line of Murphy Street 150 feet to the place of beginning.

DEDICATION.

State of Texas }
County of Ector } Know all men by these presents, that we, Oso W. Pool, a single man, M. E. Gann, Mae Gann, Marcus Gist, a single man, D. L. Gann and Geo Gann, owners of the above described tract, for and in consideration of the relinquishment of our rights and the benefits which will accrue to the public hereby designate and adopt the subdivision of the property in accordance with the plan shown in the hereon plat and dedicate to the public the streets in the dimensions and locations as shown for its use and benefit forever, affixing for our respective interests as they may appear.

Witness our hands this the [illegible] day of April A.D. 1907

Marcus Gist
M E Gann
Mae Gann
Geo Gann