PRICE PARCELS

A SUBDIVISION OF A 4 ACRE TRACT OF LAND LOCATED IN

SECTION 26, T & P BLOCK 42, T 2 S,

ECTOR COUNTY, TEXAS

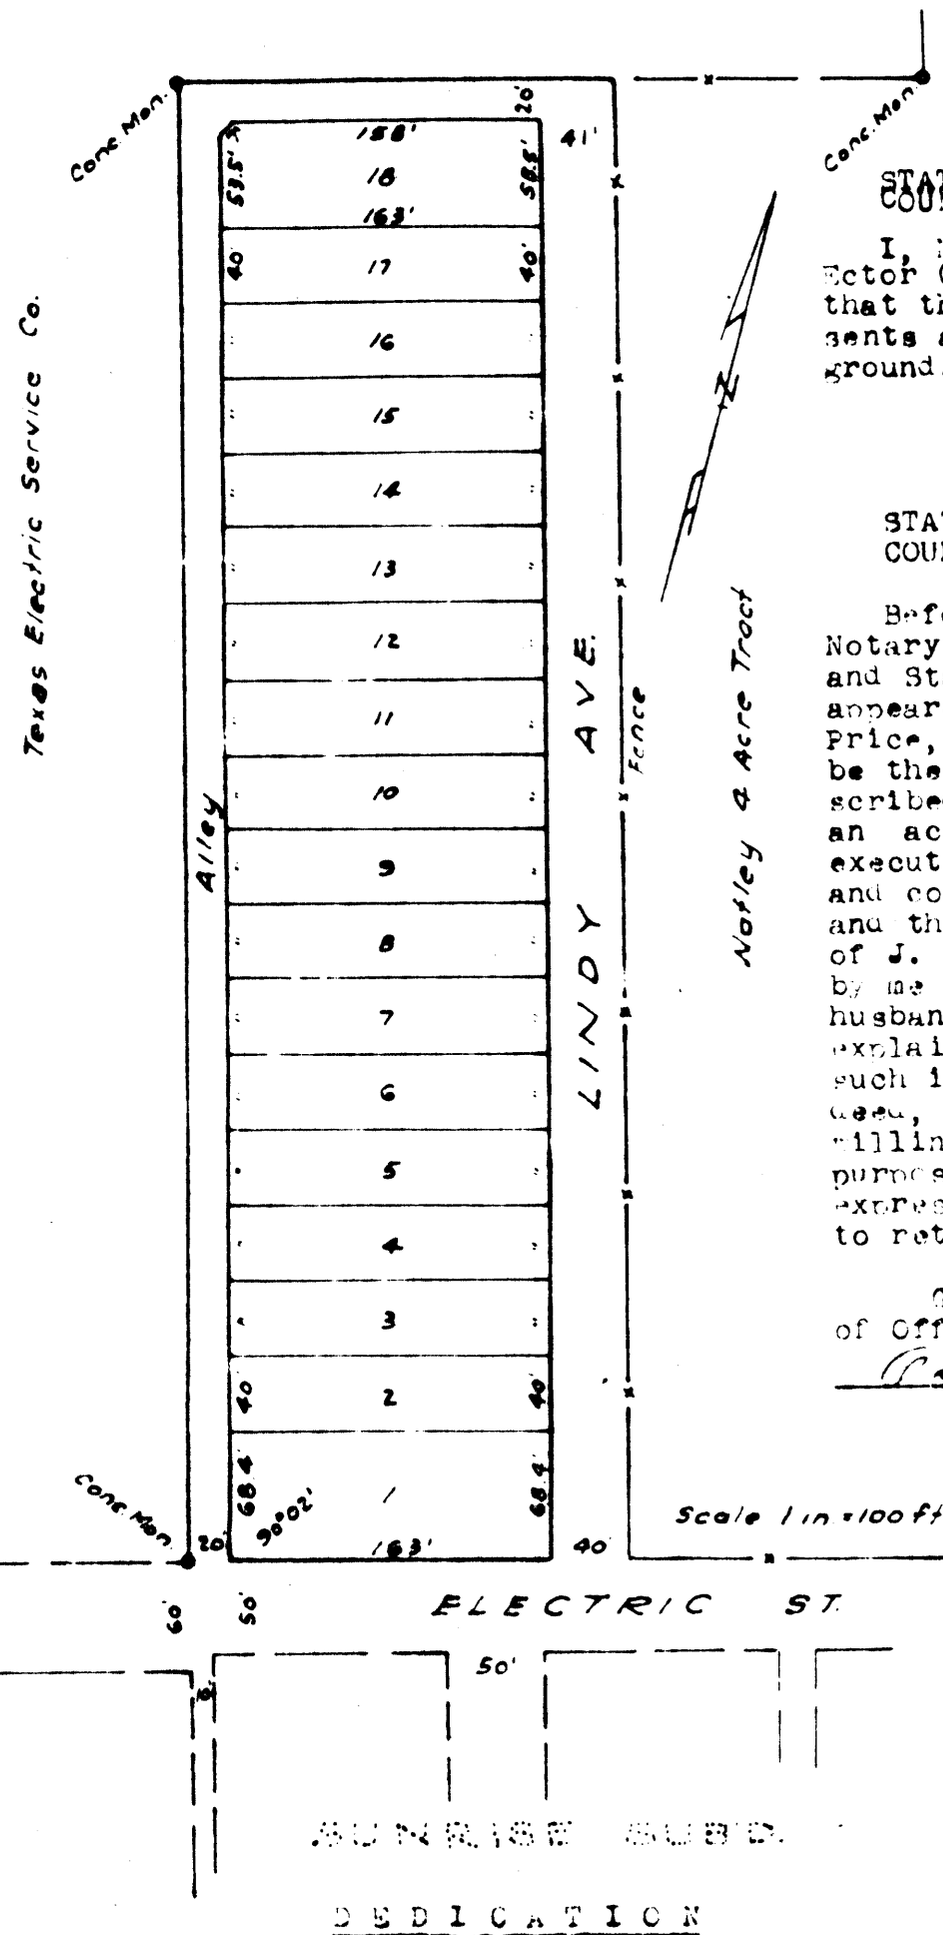

STATE OF TEXAS :
COUNTY OF ECTOR :

I, L. E. Spry, County Surveyor of Ector County, Texas, do hereby certify that the above plat correctly represents an actual survey made upon the ground. Surveyed October 6, 1947.

L. E. Spry
County Surveyor

STATE OF TEXAS :
COUNTY OF ECTOR :

Before me, the undersigned, a Notary Public in and for said County and State, on this day personally appeared J. W. Price and Myrtle Lee Price, his wife, both known to me to be the persons whose names are subscribed to the foregoing instrument, an acknowledged to me that they each executed the same for the purposes and considerations therein expressed and the said Myrtle Lee Price, wife of J. W. Price, having been examined by me privily and apart from her husband, and having the same fully explained to her, she acknowledged such instrument to be her act and deed, and she declared that she had willingly signed the same for the purposes and considerations therein expressed, and that she did not wish to retract it.

Given under my hand and Seal of Office this 9th day of October, 1947.

Martha H. Fo
Notary Public in and for
Ector County, Texas.

Filed for Record the 8 day of Oct. 1947 at 2 o'clock P M
Edna Smith
County Clerk, Ector County, Texas

DEDICATION

STATE OF TEXAS :
COUNTY OF ECTOR :

KNOW ALL MEN BY THESE PRESENTS: That we, J. W. Price and wife, Myrtle Lee Price, being the present owners of a 4 acre tract located in Section 26, T & P Block 42, T2S, Ector County, Texas, shown on annexed plat, have caused same to be sub-divided into Lots, Street and Alley, and we hereby dedicate the Street and Alley as shown to the public and for public use, so long as they are used as such, but in event any part or parts of said Street or Alley shall cease to be used for public purposes the title shall revert to us, our heirs or assigns. We do hereby reserve for ourselves, our heirs or assigns, our mineral rights in or under said Street and Alley.

Witness our hands this 8 day of October, A. D., 1947.

J. W. Price

Myrtle Lee Price