DAVIS & ATWOOD REPLAT

OF

THE NORTH PART OF PRIDDY PLACE ADDITION

BEING A REPLAT OF BLOCK 4, LOTS 1 THROUGH 7 IN BLOCK 5, LOTS 1 THROUGH 10, BLOCK 7 OF THE ORIGINAL FILING OF PRIDDY PLACE ADDITION.

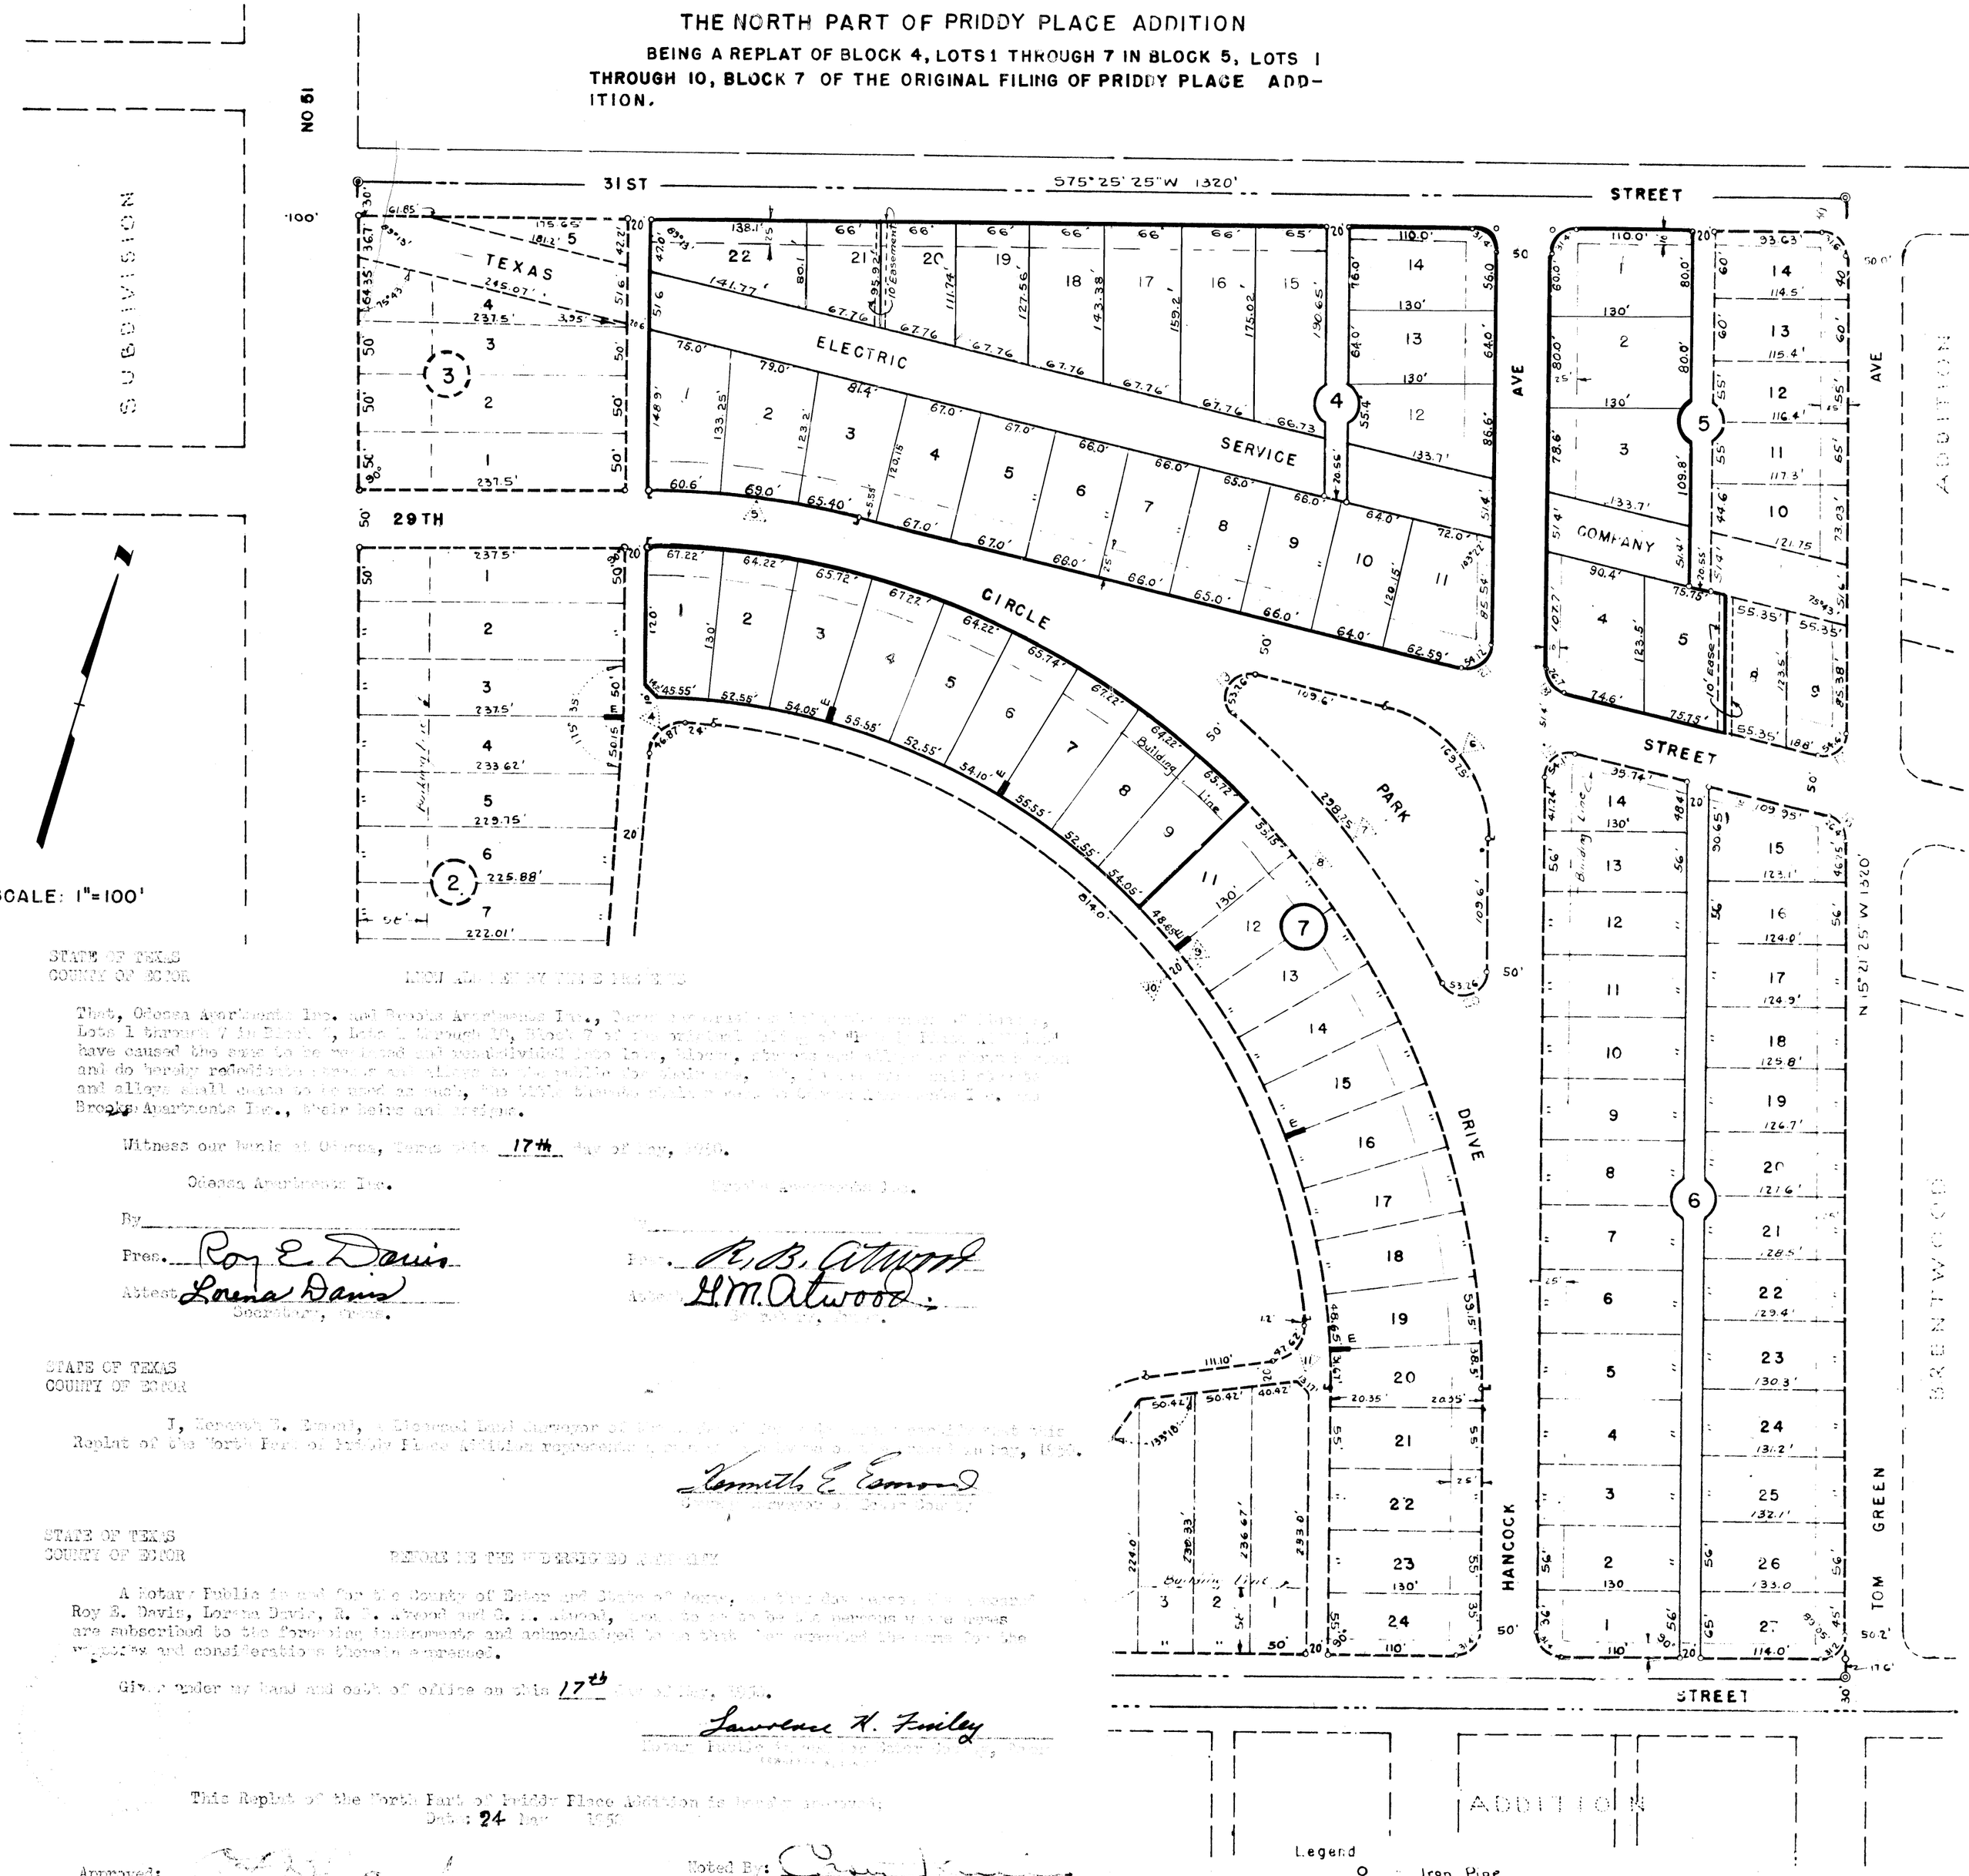

STATE OF TEXAS
COUNTY OF ECTOR

KNOW ALL MEN BY THESE PRESENTS

That, Odessa Apartments Inc. and Brooks Apartments Inc., [illegible] have caused the same to be surveyed and resubdivided into lots, blocks, streets and alleys [illegible] and do hereby rededicate streets and alleys to the public [illegible] and alleys shall cease to be used as such, the [illegible] Brooks Apartments Inc., their heirs and assigns.

Witness our hands at Odessa, Texas this 17th day of May, 1950.

Odessa Apartments Inc. — Brooks Apartments Inc.

By _____

Pres. Roy E. Davis — Pres. R. B. Atwood

Attest Lorena Davis, Secretary, Texas — Attest L. M. Atwood, Secretary, Texas

STATE OF TEXAS
COUNTY OF ECTOR

I, Kenneth E. Esmond, a Licensed Land Surveyor of Ector County, Texas, [illegible] Replat of the North Part of Priddy Place Addition represents a survey made on the ground [illegible] May, 1950.

Kenneth E. Esmond
Licensed Surveyor, Ector County

STATE OF TEXAS
COUNTY OF ECTOR

BEFORE ME THE UNDERSIGNED AUTHORITY

A Notary Public in and for the County of Ector and State of Texas, on this day personally appeared Roy E. Davis, Lorena Davis, R. B. Atwood and L. M. Atwood, known to me to be the persons whose names are subscribed to the foregoing instrument and acknowledged to me that they executed the same for the purposes and considerations therein expressed.

Given under my hand and seal of office on this 17th day of May, 1950.

Lawrence H. Finley
Notary Public in and for Ector Co., Texas

This Replat of the North Part of Priddy Place Addition is hereby approved.
Date: 24 May 1950

Approved: _____ City Planning Board

Noted By: _____ City Manager

Approved: _____

Attest By: _____

Legend

- ○ Iron Pipe
- P.C & P.T. of Curve
- ◎ Corner of Tract
- Curve Designation
- E Easement 15' long astride property line for purpose of guying utility pole