22

RANCH VALLEY

2 ND. FILING

A SUBDIVISION OF 82.1 ACRES OF LAND
IN SECTION 6, BLOCK 43, T·2·S, T&P RR CO. SURVEY,
ECTOR COUNTY, TEXAS

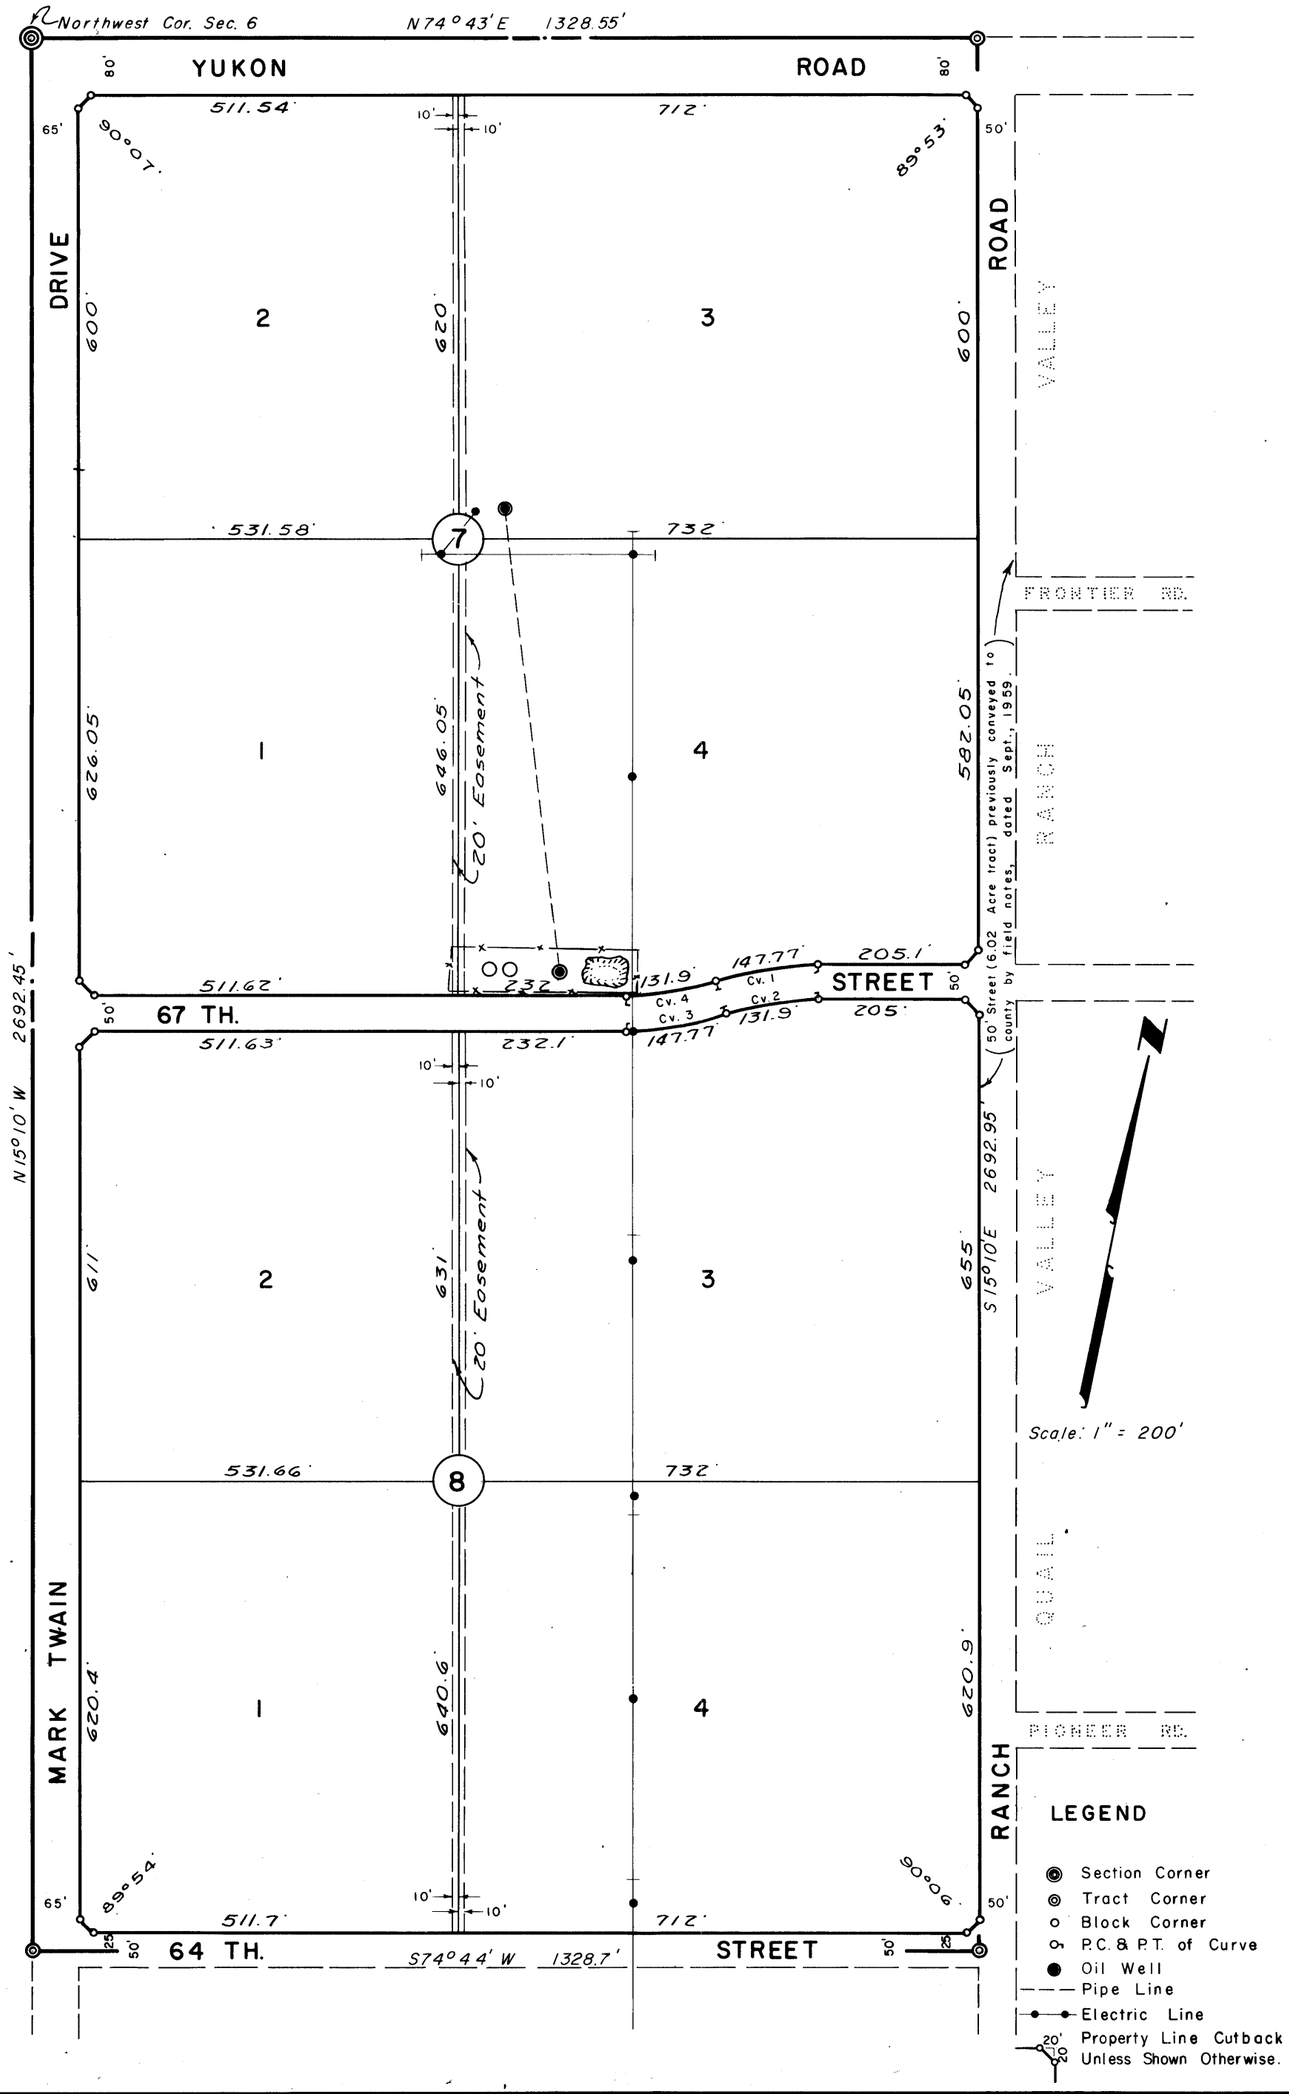

STATE OF TEXAS:
COUNTY OF ECTOR:

KNOW ALL MEN BY THESE PRESENTS

THAT I, THE UNDERSIGNED BEING THE PRESENT OWNER OF 82.1 ACRES OF LAND IN SECTION 6, BLOCK 43, T·2·S, T&P RR CO. SURVEY, ECTOR COUNTY, TEXAS, HAVE CAUSED THE SAME TO BE SUBDIVIDED INTO LOTS, BLOCKS, STREETS AND EASEMENTS AND DO HEREBY DESIGNATE SUCH SUBDIVISION AS "RANCH VALLEY 2ND. FILING" ECTOR COUNTY, TEXAS AND DO HEREBY DEDICATE THE STREETS AND EASEMENTS TO THE PUBLIC FOR ITS USE BUT IN THE EVENT SAID STREETS AND EASEMENTS CEASE TO BE USED AS SUCH THE TITLE THERETO SHALL REVERT TO ME MY HEIRS AND ASSIGNS.

WITNESS MY HAND AT ODESSA, TEXAS ON THIS 6th DAY OF May 1960.

J. D. O'Michael
J. D. O'MICHAEL

STATE OF TEXAS:
COUNTY OF ECTOR:

BEFORE ME THE UNDERSIGNED AUTHORITY

A NOTARY PUBLIC IN AND FOR ECTOR COUNTY, TEXAS ON THIS DAY PERSONALLY APPEARED J. D. O'MICHAEL, KNOWN TO ME TO BE THE PERSON WHOSE NAME IS SUBSCRIBED TO THE FOREGOING INSTRUMENT AND ACKNOWLEDGED TO ME THAT HE EXECUTED THE SAME FOR THE PURPOSES AND CONSIDERATIONS THEREIN EXPRESSED.

GIVEN UNDER MY HAND AND SEAL OF OFFICE ON THIS 6th DAY OF May 1960.

Jesse L. Truett Jr.
NOTARY PUBLIC IN AND FOR ECTOR CO., TEXAS

STATE OF TEXAS:
COUNTY OF ECTOR:

I, KENNETH E. ESMOND, A REGISTERED PUBLIC SURVEYOR OF THE STATE OF TEXAS, DO HEREBY CERTIFY THAT THE PLAT HEREON OF "RANCH VALLEY 2ND. FILING" ECTOR COUNTY, TEXAS, REPRESENTS A SURVEY MADE BY ME ON THE GROUND AND THAT THE LINES AND DIMENSIONS ARE TRUE AND CORRECT TO THE BEST OF MY KNOWLEDGE & BELIEF

DATED: April 1960.

Kenneth E. Esmond
KENNETH E. ESMOND

KENNETH E. ESMOND 54 REGISTERED PUBLIC SURVEYOR

THIS PLAT OF "RANCH VALLEY 2ND. FILING" IS HEREBY APPROVED. DATED: April 7th 1690.

APPROVED: Emil H. Beck
CHAIRMAN PLANNING BOARD

ATTEST: D. E. O'Neal
SECRETARY PLANNING BOARD

THIS PLAT OF "RANCH VALLEY 2ND. FILING" IS HEREBY APPROVED. DATED: May 9, 1960.

Gerald K. Fuget
COUNTY JUDGE

FILED FOR RECORD ON THIS 9 DAY OF May 1960, AT 3 P.M. RECORDED THIS 9 DAY OF May 1960, AT 3 P.M. IN VOL. 9 PAGE 22. ECTOR COUNTY PLAT RECORDS.

Edna Smith
COUNTY CLERK OF ECTOR CO., TEXAS

TABULATION OF CURVE DATA

CURVE NO.	Δ	D	T	R	L
1	18°11'	12°18.3'	74.51'	465.62'	147.77'
2	18°11'	13°47.1'	66.51'	415.62'	131.90'
3	18°11'	12°18.3'	74.51'	465.62'	147.77'
4	18°11'	13°47.1'	66.51'	415.62'	131.90'