FLORENCE ROBINSON ADDITION

TO

ODESSA, ECTOR CO. TEXAS.

Being a re-plat of the S. part of Block 74, of the original plat of Odessa, Texas.

Scale - 1 in = 100 ft.

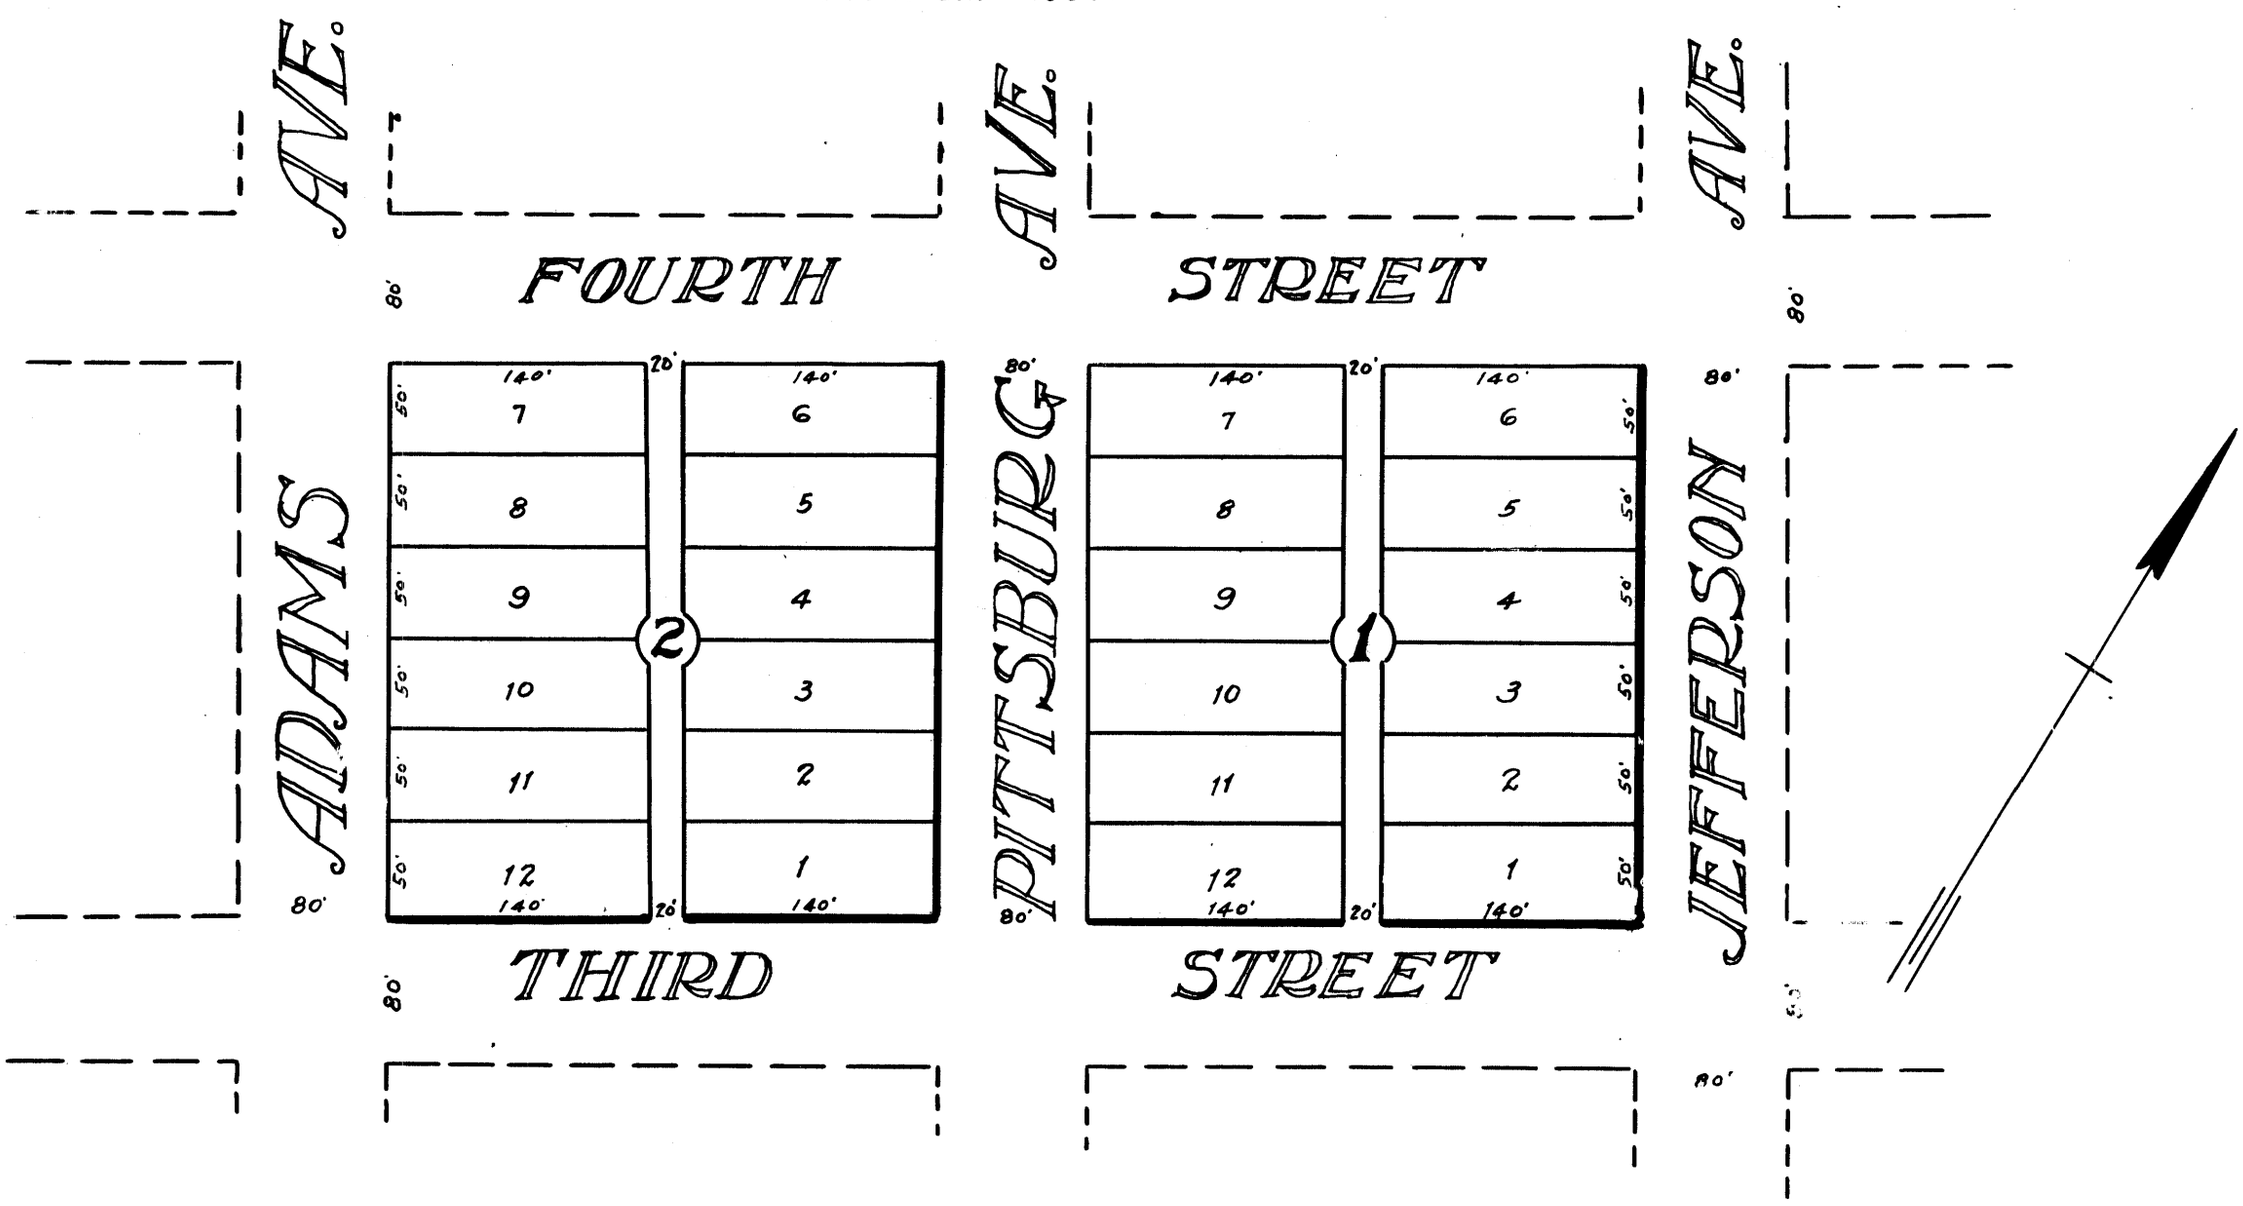

~DEDICATION~

State of Texas }
County of Ector }

I, Florence Robinson, and Clarence A. Robinson, her husband, being the owners of the following described land, to-wit: same being a tract of land 300 x 680 feet and more particularly described as follows:,

"Commencing at the Southwest Corner of Block 74, of the original plat of Odessa, Texas, and running, Thence, approximately N31°25'W, on the West bdy. of Block 74, 300.0 ft.

Thence, N58°35'E, on the S. bdy. of 4th St, if extended, through Block 74, 680.0 ft.

Thence, S31°25'E, 300.0 ft. to the S.E. Corner of Block 74.

Thence S58°35'W, 680.0 ft. to the place of beg."

Have caused the same to be surveyed and platted according to the annexed Plat, and do hereby dedicate to the public use forever, the streets and alleys, shown on said Plat.

Florence Robinson.

Clarence A Robinson

~ENGINEER'S CERTIFICATE~

We, Alley & Smith, Civil Engineers do hereby certify that the annexed Plat is true and correct and according to an actual Survey made on the ground.

ALLEY & SMITH,
Civil Engineers
By William Alley

~ACKNOWLEDGEMENT~

State of Texas. }
County of Ector }

Before me, Carl Akin the undersigned authority, on this day personally appeared Florence Robinson and Clarence A. Robinson, her husband both known to me to be the persons whose names are subscribed to the foregoing instrument and acknowledged to me that they each executed the same for the purposes and consideration therein expressed, and the said Florence Robinson, wife of the said Clarence A. Robinson having been examined by me, privily and a part from her husband, and having the same fully explained to her, she the said Florence Robinson acknowledged such instrument to be her act and deed, and declared that she had willingly signed the same for the purposes and consideration therein expressed, and that she did not wish to retract it.

Given under my hand and seal of office, this the 20 day of July 1927. A.D

Carl Akin
County Clerk, Ector County Texas.

ALLEY and SMITH
Civil Engineers & Surveyors.
Odessa, Texas

Southwestern Map & Engr. Co. Midland.