ROSE HILL CEMETERY

40

A SUBDIVISION OF THE WEST 8.07 ACRES OF
AN ECTOR COUNTY 22.61 ACRE TRACT IN THE
SOUTHWEST PART OF SECTION 26, BLOCK 42
TOWNSHIP 2-SOUTH, T&P RWY CO. SURVEY
ECTOR COUNTY, TEXAS

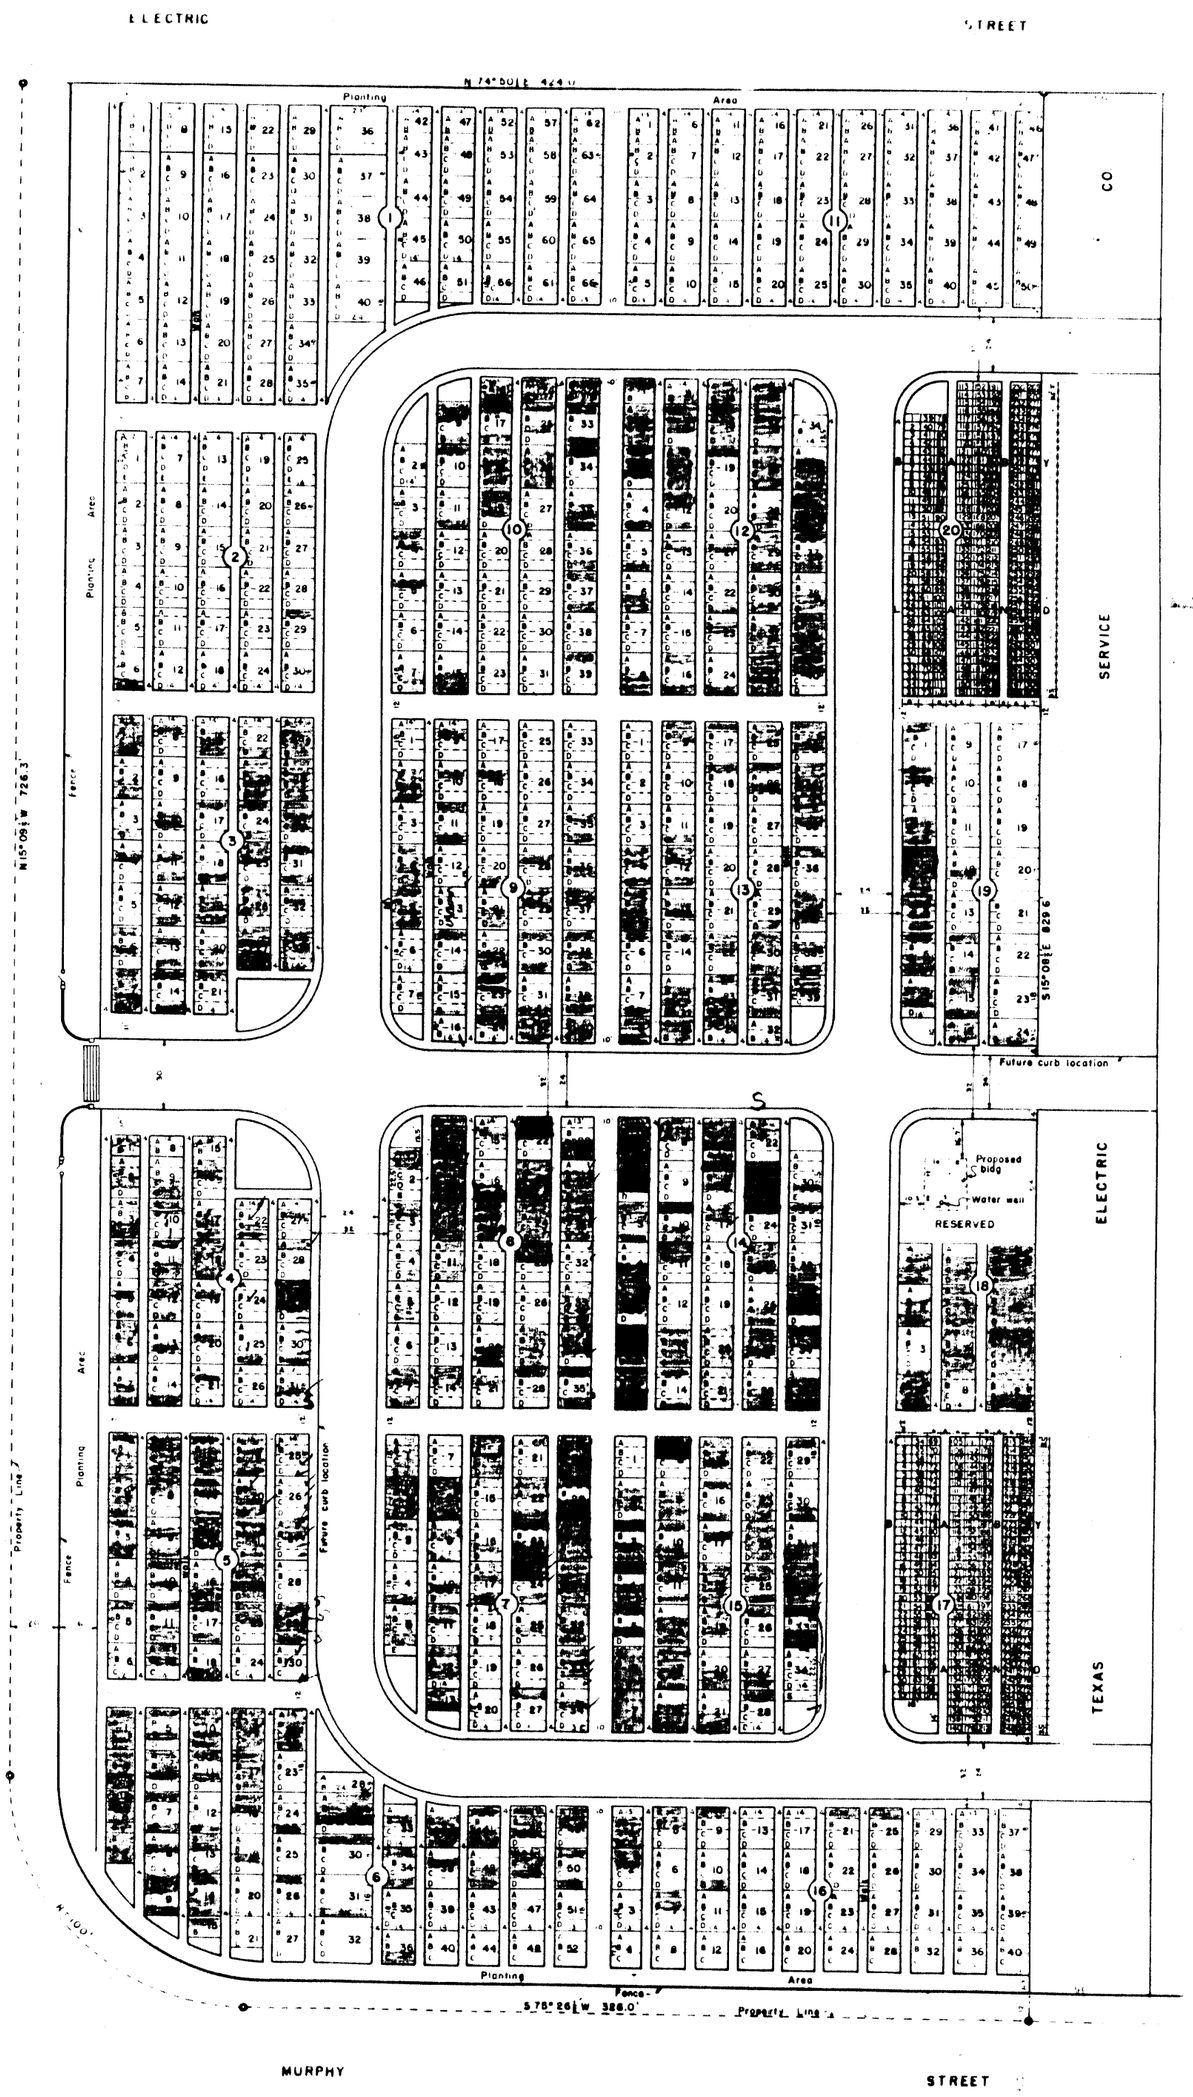

STATE OF TEXAS.
COUNTY OF ECTOR

THE ECTOR COUNTY COMMISSIONERS COURT IN REGULAR SESSION THIS DATE, HEREBY ADOPTS THE ABOVE PLAT OF "THE ROSE HILL CEMETERY" AND APPROVES AND DESIGNATES THE SAME FOR CEMETERY & BURIAL PURPOSES.

WITNESS OUR HANDS AT ODESSA, TEXAS, THIS 6TH DAY OF MAY 1952.

[illegible]
Vital Davis
[illegible]
[illegible]
[illegible]

I KENNETH E. ESMOND, COUNTY SURVEYOR OF ECTOR COUNTY, TEXAS, DO HEREBY CERTIFY THAT THE ABOVE PLAT REPRESENTS A SURVEY MADE BY ME ON THE GROUND, IN APRIL, 1952

Kenneth E. Esmond