SAN MIGUEL SQUARE

BEING A SUBDIVISION OF 3.04 ACRES OF LAND
IN SECTION 13, BLOCK 42; T-2-S, T & P RY CO SURVEY
ECTOR COUNTY, TEXAS.

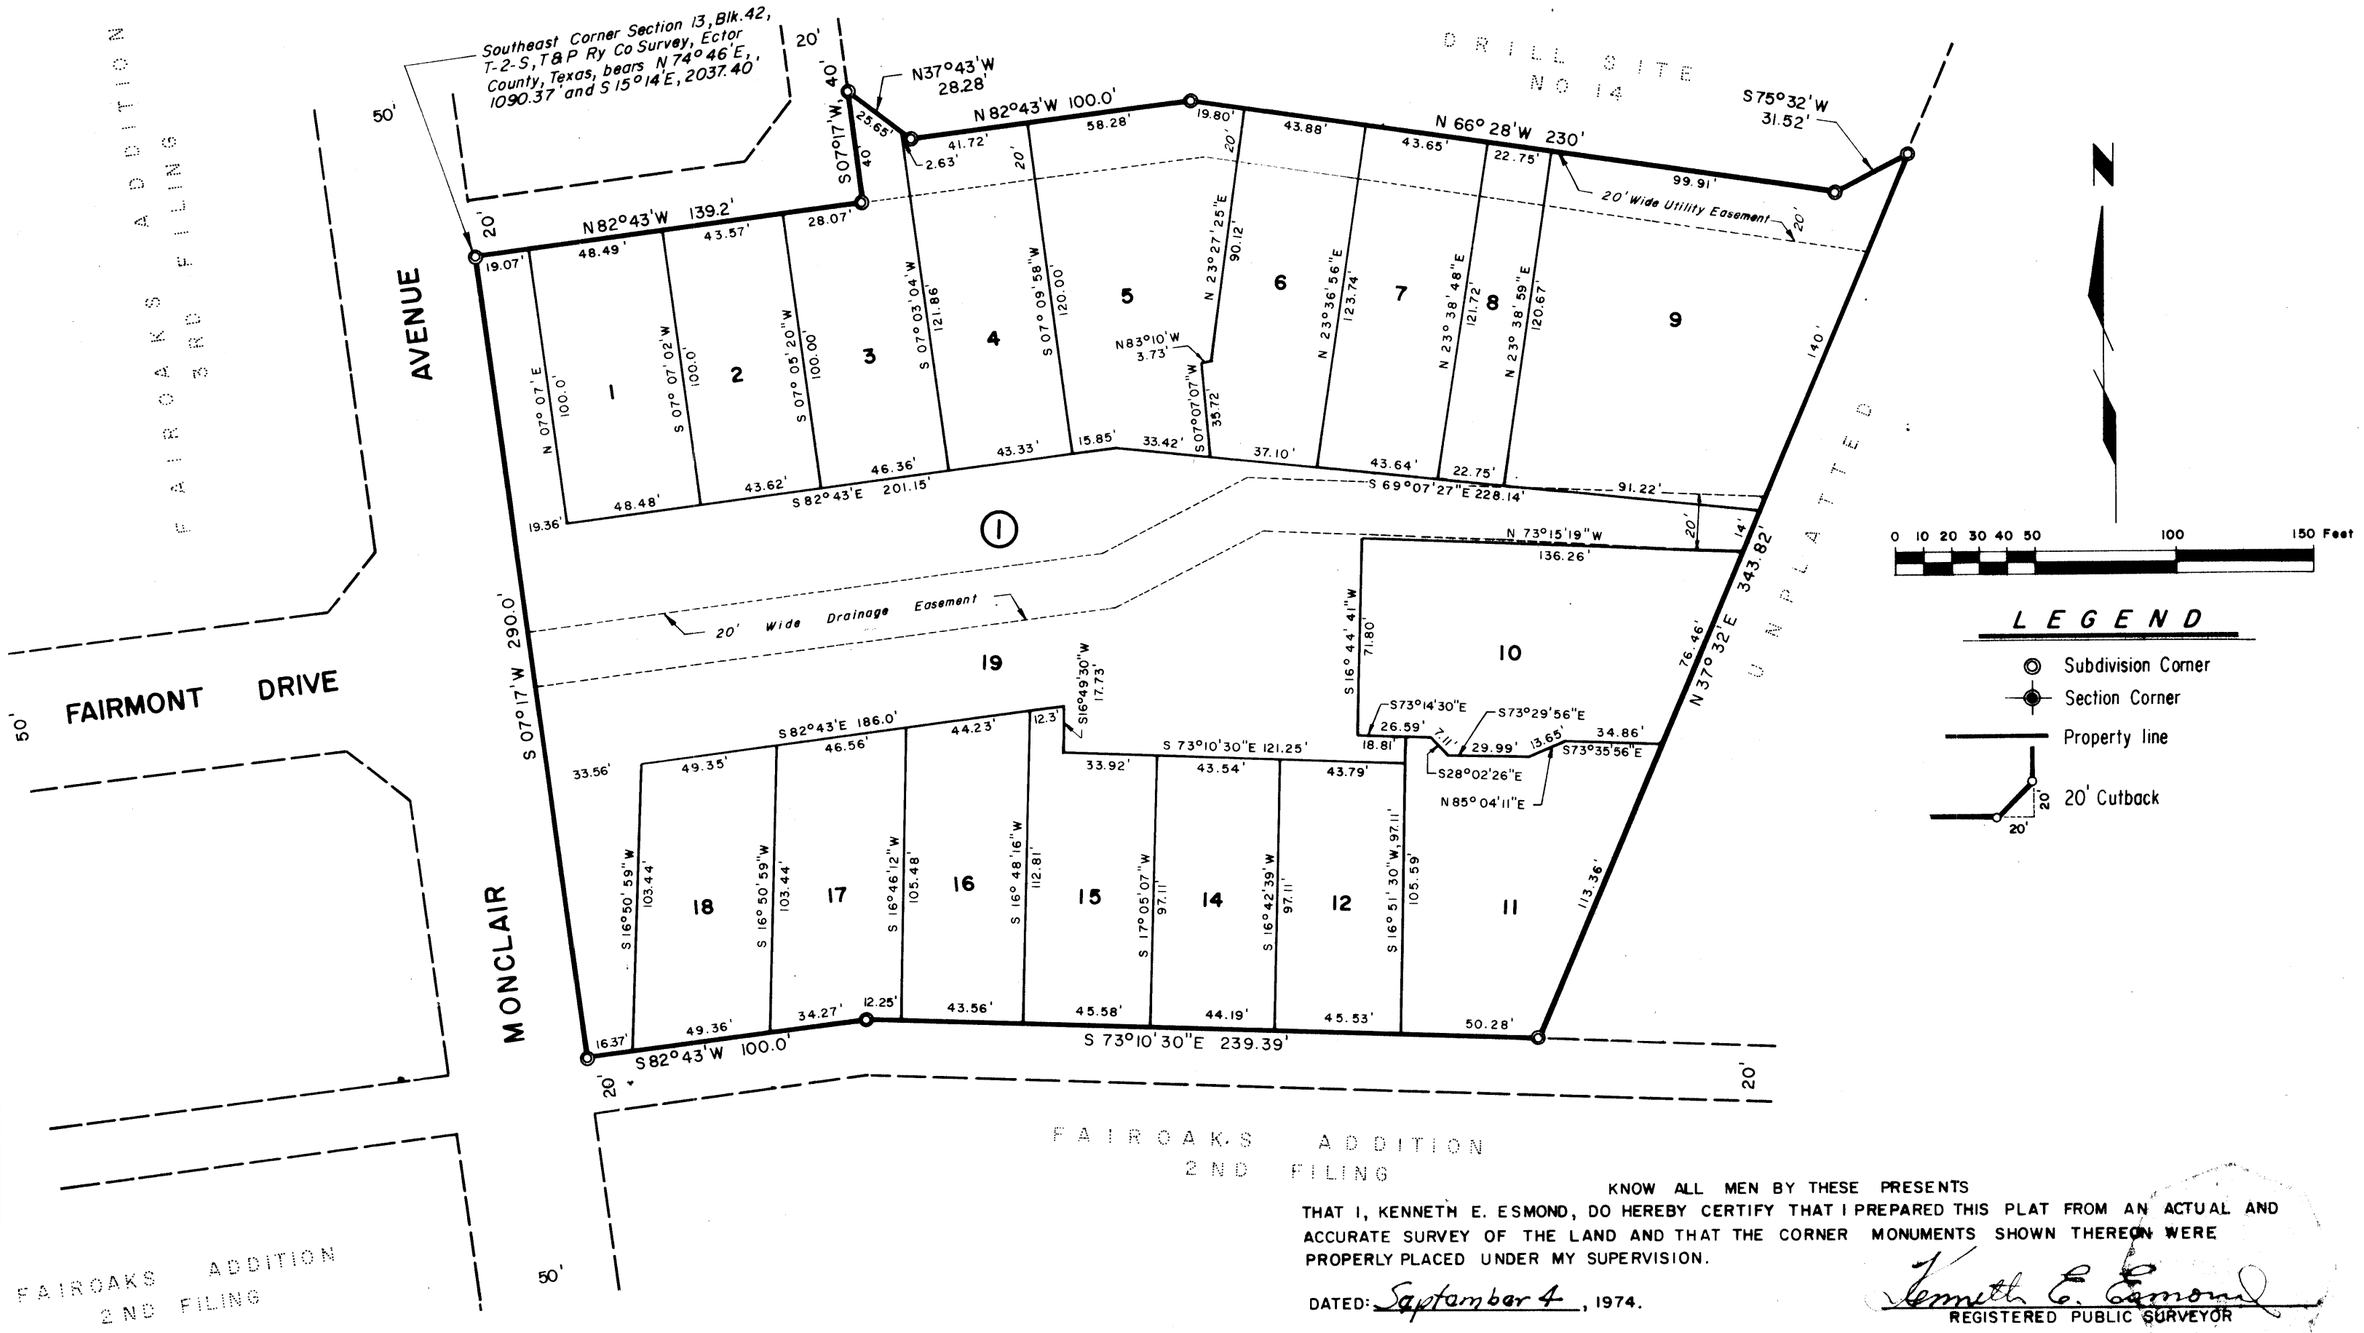

KNOW ALL MEN BY THESE PRESENTS

THAT I, KENNETH E. ESMOND, DO HEREBY CERTIFY THAT I PREPARED THIS PLAT FROM AN ACTUAL AND ACCURATE SURVEY OF THE LAND AND THAT THE CORNER MONUMENTS SHOWN THEREON WERE PROPERLY PLACED UNDER MY SUPERVISION.

DATED: September 4, 1974.

Kenneth E. Esmond
REGISTERED PUBLIC SURVEYOR

APPROVED THIS 29th DAY OF August, 1974, BY THE PLANNING BOARD OF THE CITY OF ODESSA, TEXAS.

R. B. Hampton
CHAIRMAN

John S. Ohm
DIRECTOR OF PLANNING

APPROVED THIS 10th DAY OF September, 1974, BY THE CITY COUNCIL OF THE CITY OF ODESSA, TEXAS.

D. B. Hemphill
MAYOR

Ronald A. Neighbor
CITY MANAGER

Marjorie Bradley
CITY SECRETARY

CERTIFICATE OF DIRECTOR OF PUBLIC WORKS

I HEREBY CERTIFY THAT ALL REQUIREMENTS OF THE "URBAN DEVELOPMENT ORDINANCE" CONCERNING SUBMISSION AND/OR APPROVAL OF INFORMATION AND DATA TO THE DIRECTOR OF PUBLIC WORKS AND THE CITY ENGINEER REQUIRED FOR FINAL PLAT APPROVAL HAVE BEEN COMPLIED WITH FOR THIS SUBMISSION.

DATE: Sept. 10th, 1974.

Bryan N. Henderson
DIRECTOR OF PUBLIC WORKS

FILED FOR RECORD THIS 11th DAY OF Sept., 1974, AT 11 A.M. RECORDED THIS 11th DAY OF Sept, 1974, AT 11 A.M. IN VOL. 16, PAGE 34, ECTOR COUNTY PLAT RECORDS.

Edna Smith
COUNTY CLERK OF ECTOR COUNTY, TEXAS

STATE OF TEXAS:
COUNTY OF ECTOR:

KNOW ALL MEN BY THESE PRESENTS

WE, THE UNDERSIGNED OWNERS OF THE LAND SHOWN ON THIS PLAT AND DESIGNATED AS "SAN MIGUEL SQUARE," A SUBDIVISION TO THE CITY OF ODESSA, ECTOR COUNTY, TEXAS, AND WHOSE NAME IS SUBSCRIBED HERETO, HEREBY DEDICATE TO THE USE OF THE PUBLIC FOREVER ALL STREETS, ALLEYS, WATER COURSES, DRAINS, EASEMENTS, AND PUBLIC PLACES THEREON SHOWN FOR THE PURPOSE AND CONSIDERATION THEREIN EXPRESSED.

"THE FIELDS GROUP, INC."

BY: Johnnie C. Fields
JOHNNY FIELDS, PRESIDENT

ATTEST: Jimmie B. Todd
SECRETARY

STATE OF TEXAS:
COUNTY OF ECTOR:

BEFORE ME THE UNDERSIGNED AUTHORITY

A NOTARY PUBLIC IN AND FOR COUNTY OF ECTOR AND STATE OF TEXAS, ON THIS DAY PERSONALLY APPEARED JOHNNY FIELDS KNOWN TO ME TO BE THE PERSON AND OFFICER WHOSE NAME IS SUBSCRIBED TO THE FOREGOING INSTRUMENT AND ACKNOWLEDGED TO ME THAT THE SAME WAS THE ACT OF SAID "THE FIELDS GROUP, INC.", A TEXAS CORPORATION, AND THAT HE EXECUTED THE SAME AS THE ACT OF SAID CORPORATION FOR THE PURPOSES AND CONSIDERATIONS THEREIN EXPRESSED AND IN THE CAPACITY THEREIN STATED.

GIVEN UNDER MY HAND AND SEAL OF OFFICE ON THIS 10TH DAY OF September, 1974.

[signature]
NOTARY PUBLIC IN AND FOR ECTOR COUNTY, TEXAS

COUNTY OF ECTOR, TEXAS