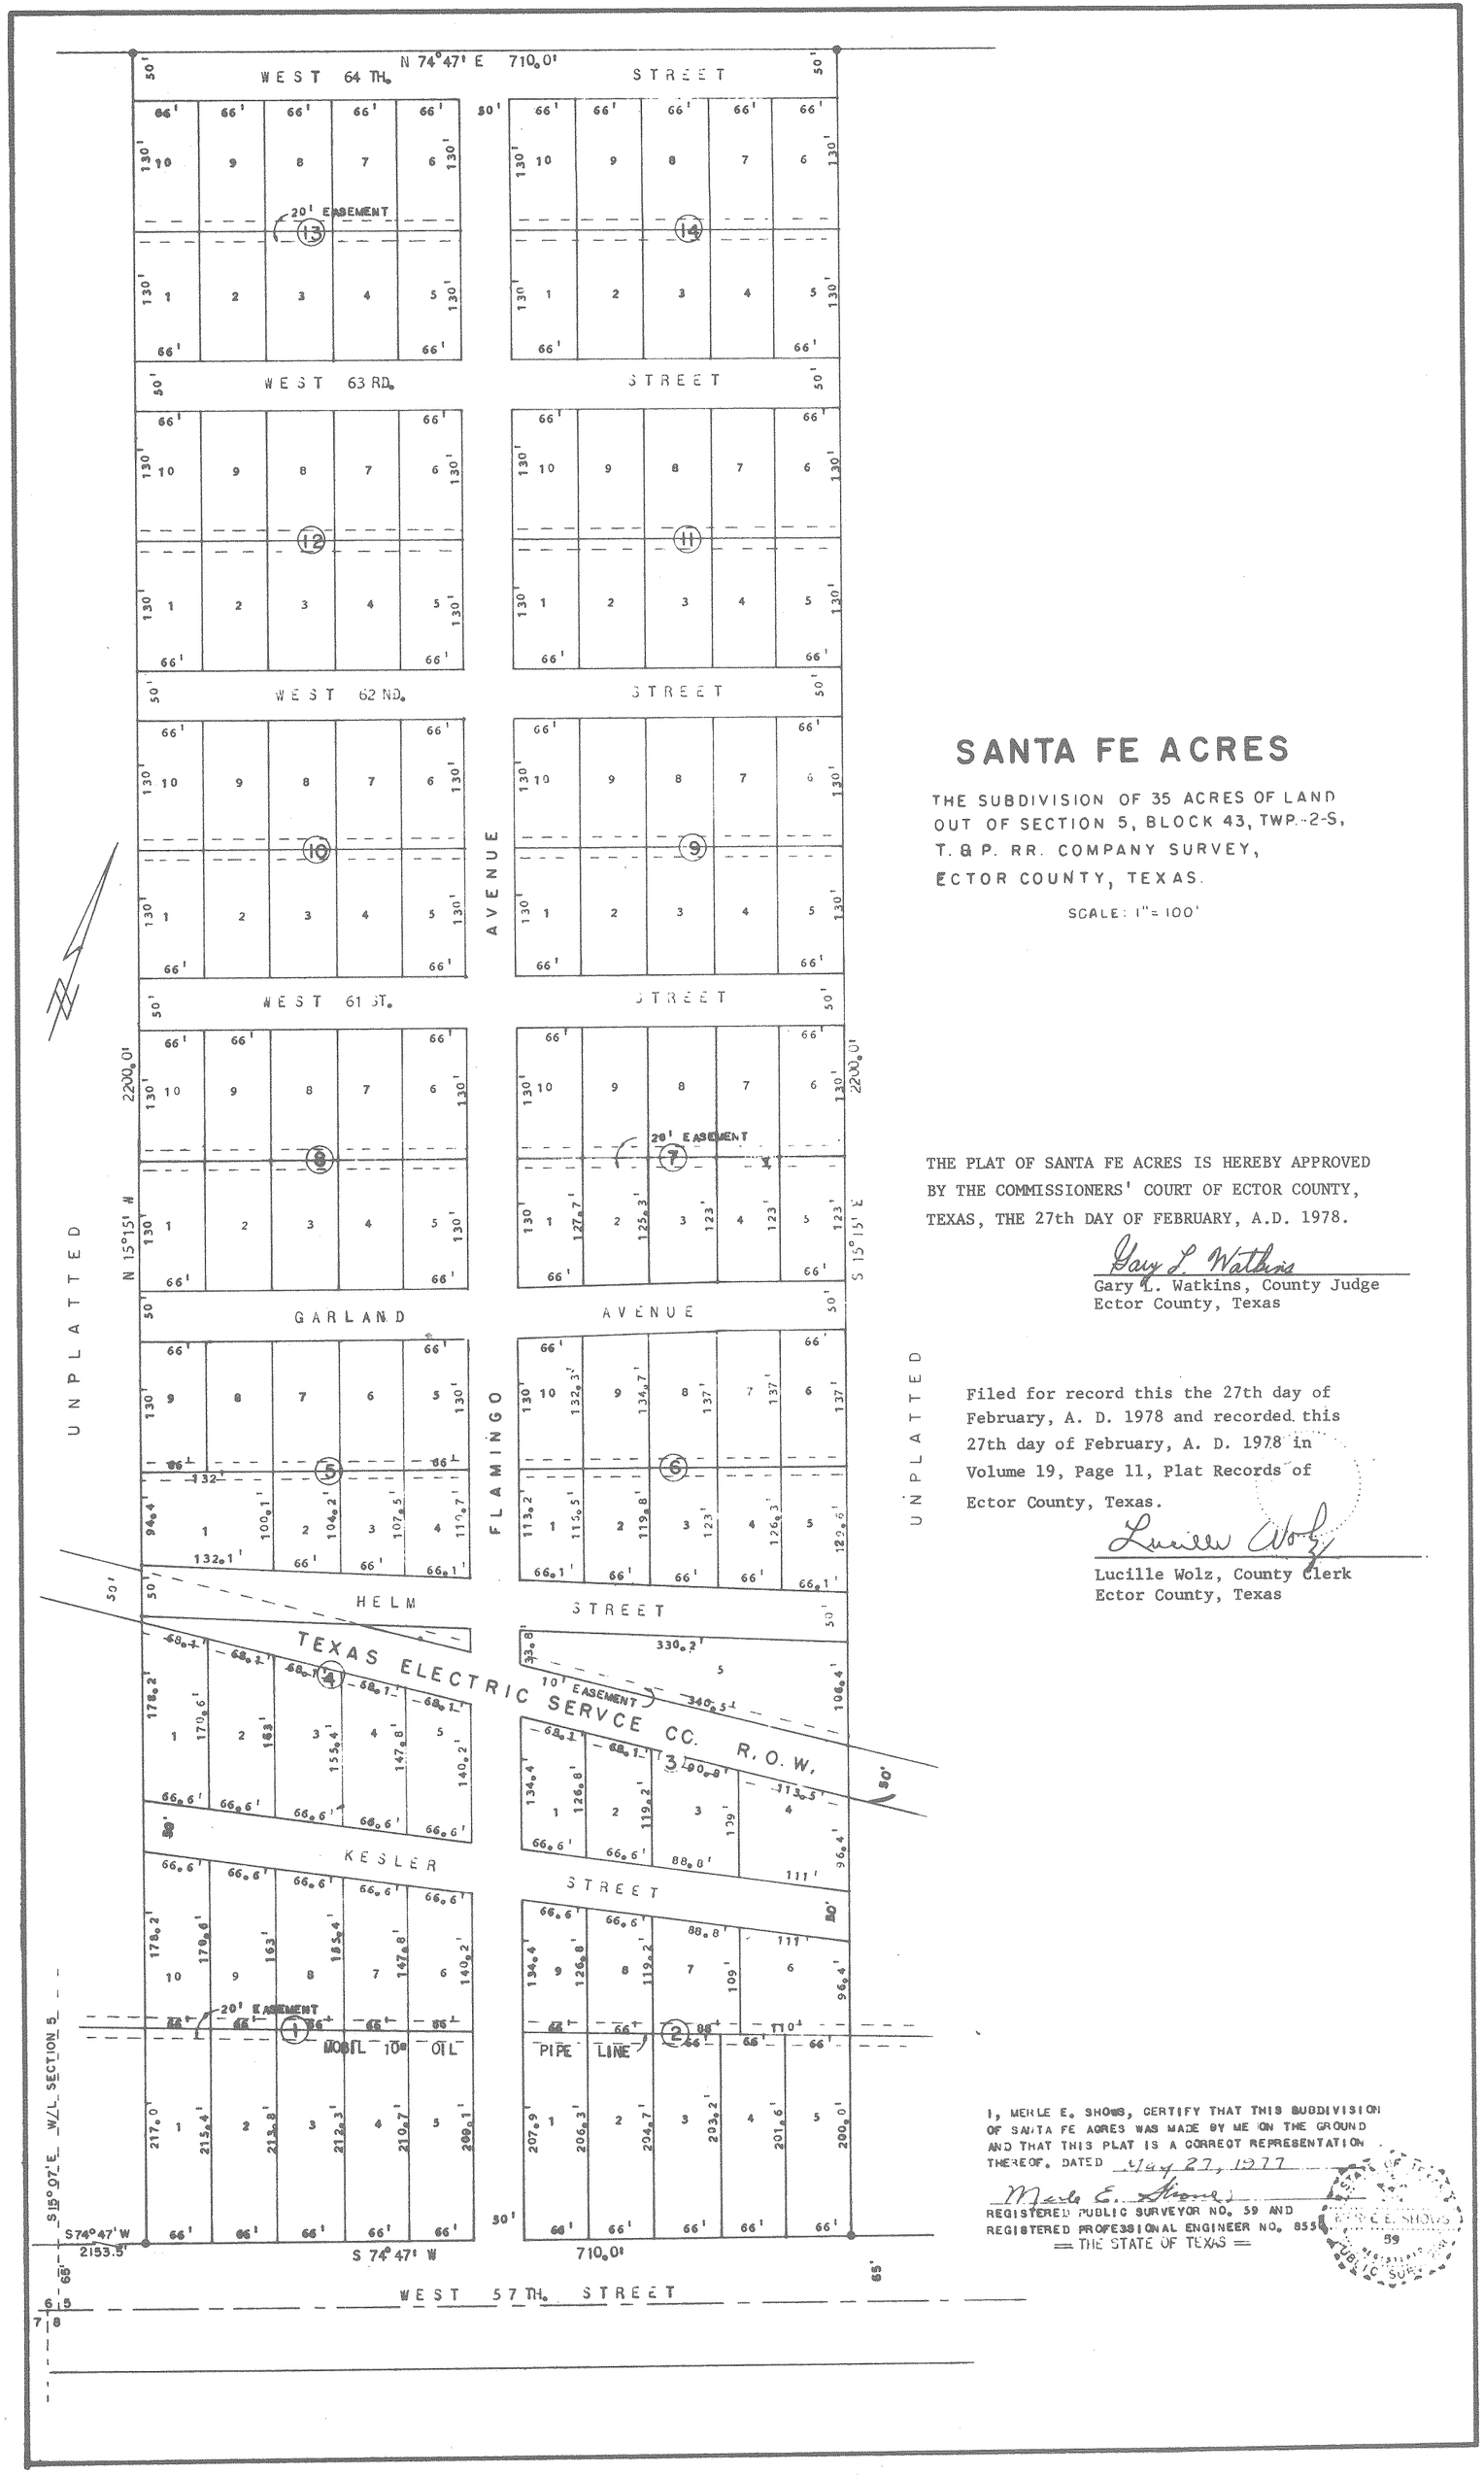

SANTA FE ACRES

THE SUBDIVISION OF 35 ACRES OF LAND
OUT OF SECTION 5, BLOCK 43, TWP.-2-S,
T. & P. RR. COMPANY SURVEY,
ECTOR COUNTY, TEXAS.

SCALE: 1" = 100'

THE PLAT OF SANTA FE ACRES IS HEREBY APPROVED BY THE COMMISSIONERS' COURT OF ECTOR COUNTY, TEXAS, THE 27th DAY OF FEBRUARY, A.D. 1978.

Gary L. Watkins

Gary L. Watkins, County Judge
Ector County, Texas

Filed for record this the 27th day of February, A. D. 1978 and recorded this 27th day of February, A. D. 1978 in Volume 19, Page 11, Plat Records of Ector County, Texas.

Lucille Wolz

Lucille Wolz, County Clerk
Ector County, Texas

I, MERLE E. SHOWS, CERTIFY THAT THIS SUBDIVISION OF SANTA FE ACRES WAS MADE BY ME ON THE GROUND AND THAT THIS PLAT IS A CORRECT REPRESENTATION THEREOF. DATED May 27, 1977

Merle E. Shows

REGISTERED PUBLIC SURVEYOR NO. 59 AND
REGISTERED PROFESSIONAL ENGINEER NO. 855
= THE STATE OF TEXAS =

STATE OF TEXAS
MERLE E. SHOWS
59
REGISTERED PUBLIC SURVEYOR

19-11