MAP
— OF —
SCHARBAUER PLACE
(SECOND FILING)
AN
ADDITION TO THE TOWN
OF
ODESSA,
ECTOR COUNTY, TEXAS.

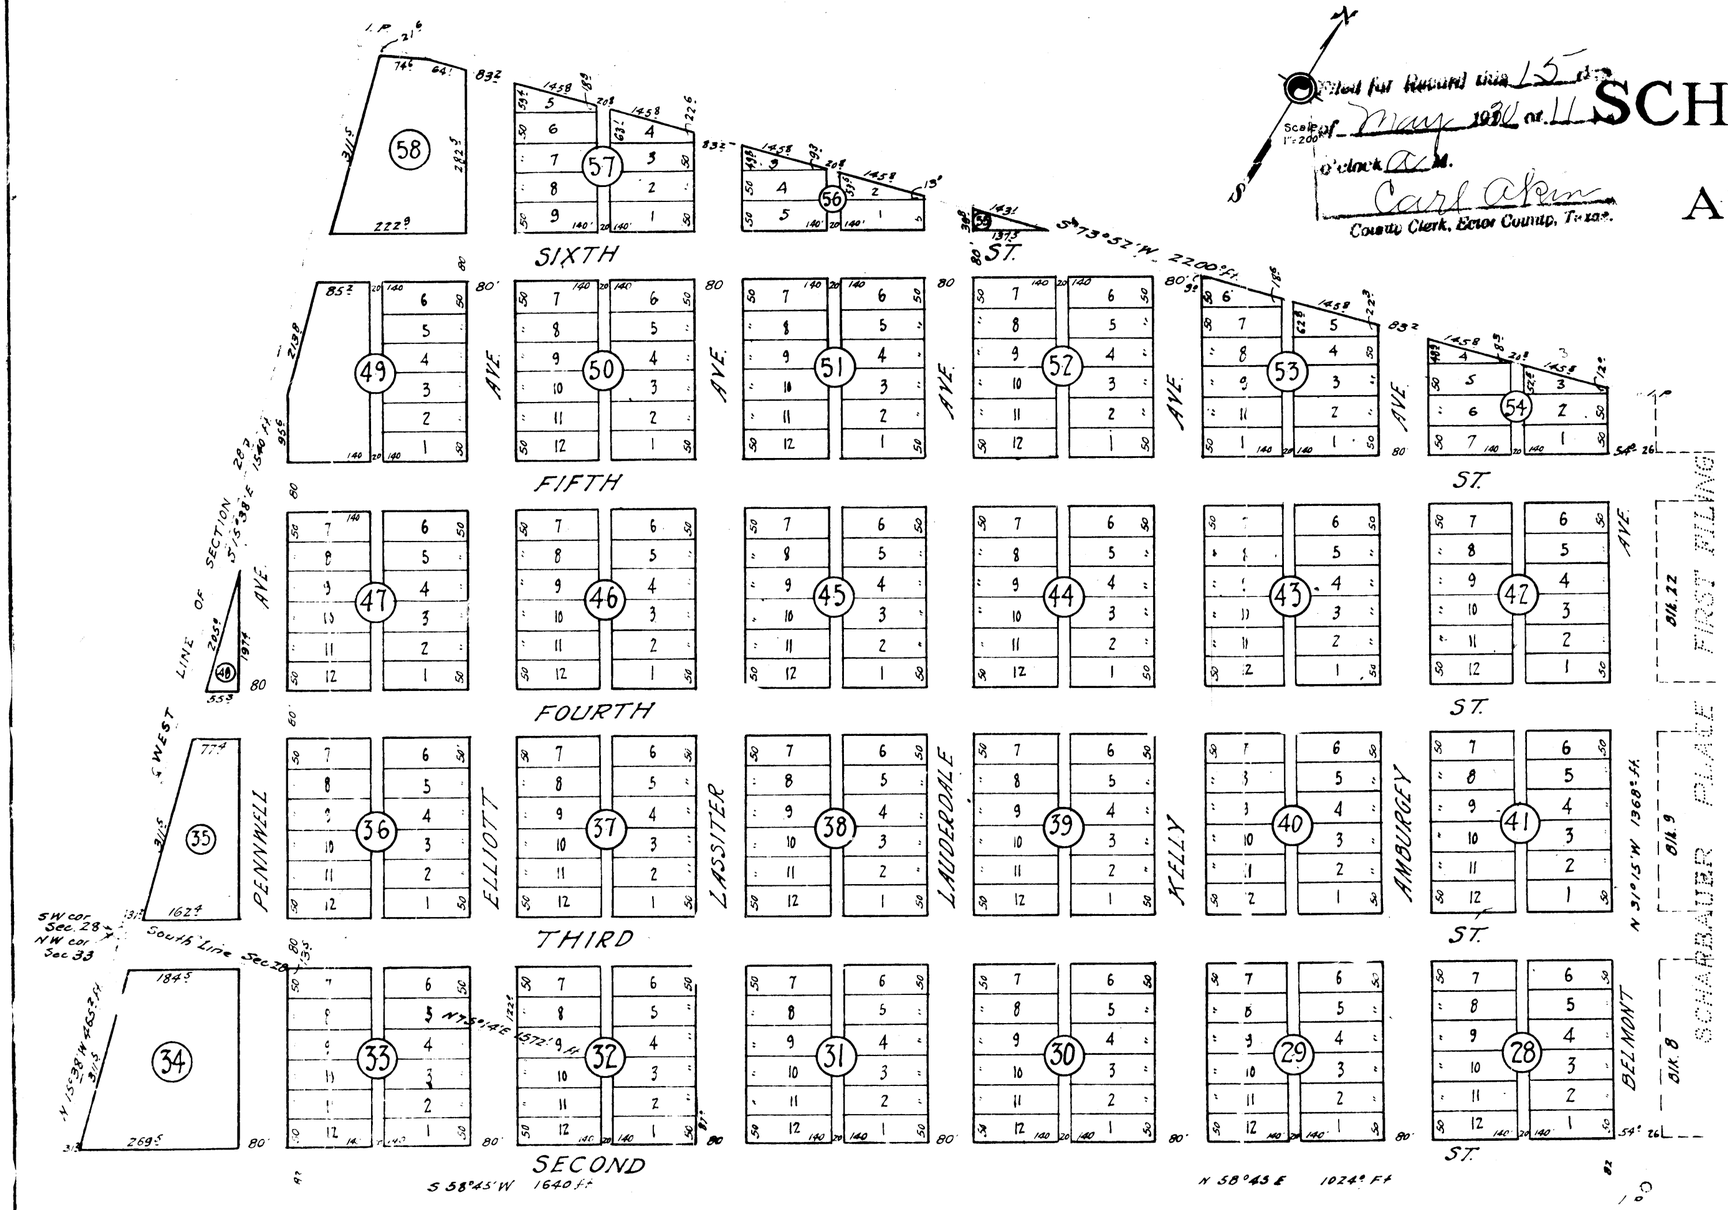

DESCRIPTION

Being a sub-division of 84.92 acres of land out of the S.W. ¼ of Sec. 28, Block 42, T2S, T&P Ry. Co. and of 8.50 acres out of the N.W. ¼ Sec. 33, Block 42, T2S, T&P Ry. Co. lands, Ector County, Texas.

TRACT No. 1. SEC. 28.

Beginning at S.W. cor. Sec. 28, Blk. 42, T2S, T&P R.R. Lands for S.W. cor. this tract. THENCE N 75°14' E along S. line of Sec. 28 1572 ft. to intersection with S. line of 2nd St. of Odessa, produced. THENCE, N 58°45 E along S. line of 2nd St. 1024 ft. to I.P. for S.E. cor. this tract. THENCE, N 31°15 W. along W. line of Orig. Scharbauer Place Addition 1368 ft. to I.P. for N.E. cor. this tract. THENCE S 73°52' W 2200 ft. to I.P. in W. line of Sec. 28 for N.W. cor. this tract. THENCE S 15°38' E along W. line of Sec. 28 1540 ft. to place of beginning.

Containing 84.92 acres more or less.

TRACT No. 2. SEC. 33.

Beginning at N.W. cor. of Sec. 33, Blk. 42, T2S, T&P R.R. Co. for N.W. cor. this tract.

THENCE N 75°14' E along N. line of Sec. 33 and S. line of Sec. 28, 1572 ft. to intersection with S. line of 2nd St. produced for East cor. this tract.

THENCE S 58°45' W along S. line of 2nd St. 1640 ft. to I.P. in W. line of Sec. 33 for S.W. cor. this tract.

THENCE N 15°38' W along W. line of Sec. 33, 465 ft. to place of beginning.

Containing 8.50 acres, more or less.

CERTIFICATE

I, VAN CAMP, Civil Engineer of Midland, Texas, do hereby certify the hereon plat to correctly set forth the lines, boundaries and corners of the Second Filing of Scharbauer Place, an Addition to the Town of Odessa, Ector County, Texas, as actually surveyed on the ground by me.

May 10th 1930.

Van Camp