32 ON MAP OF BLT 32

CORRECTION PLAT

OF LOT 4, BLOCK 6

SCOTTSDALE ADDITION 1ST FILING

CITY OF ODESSA, TEXAS

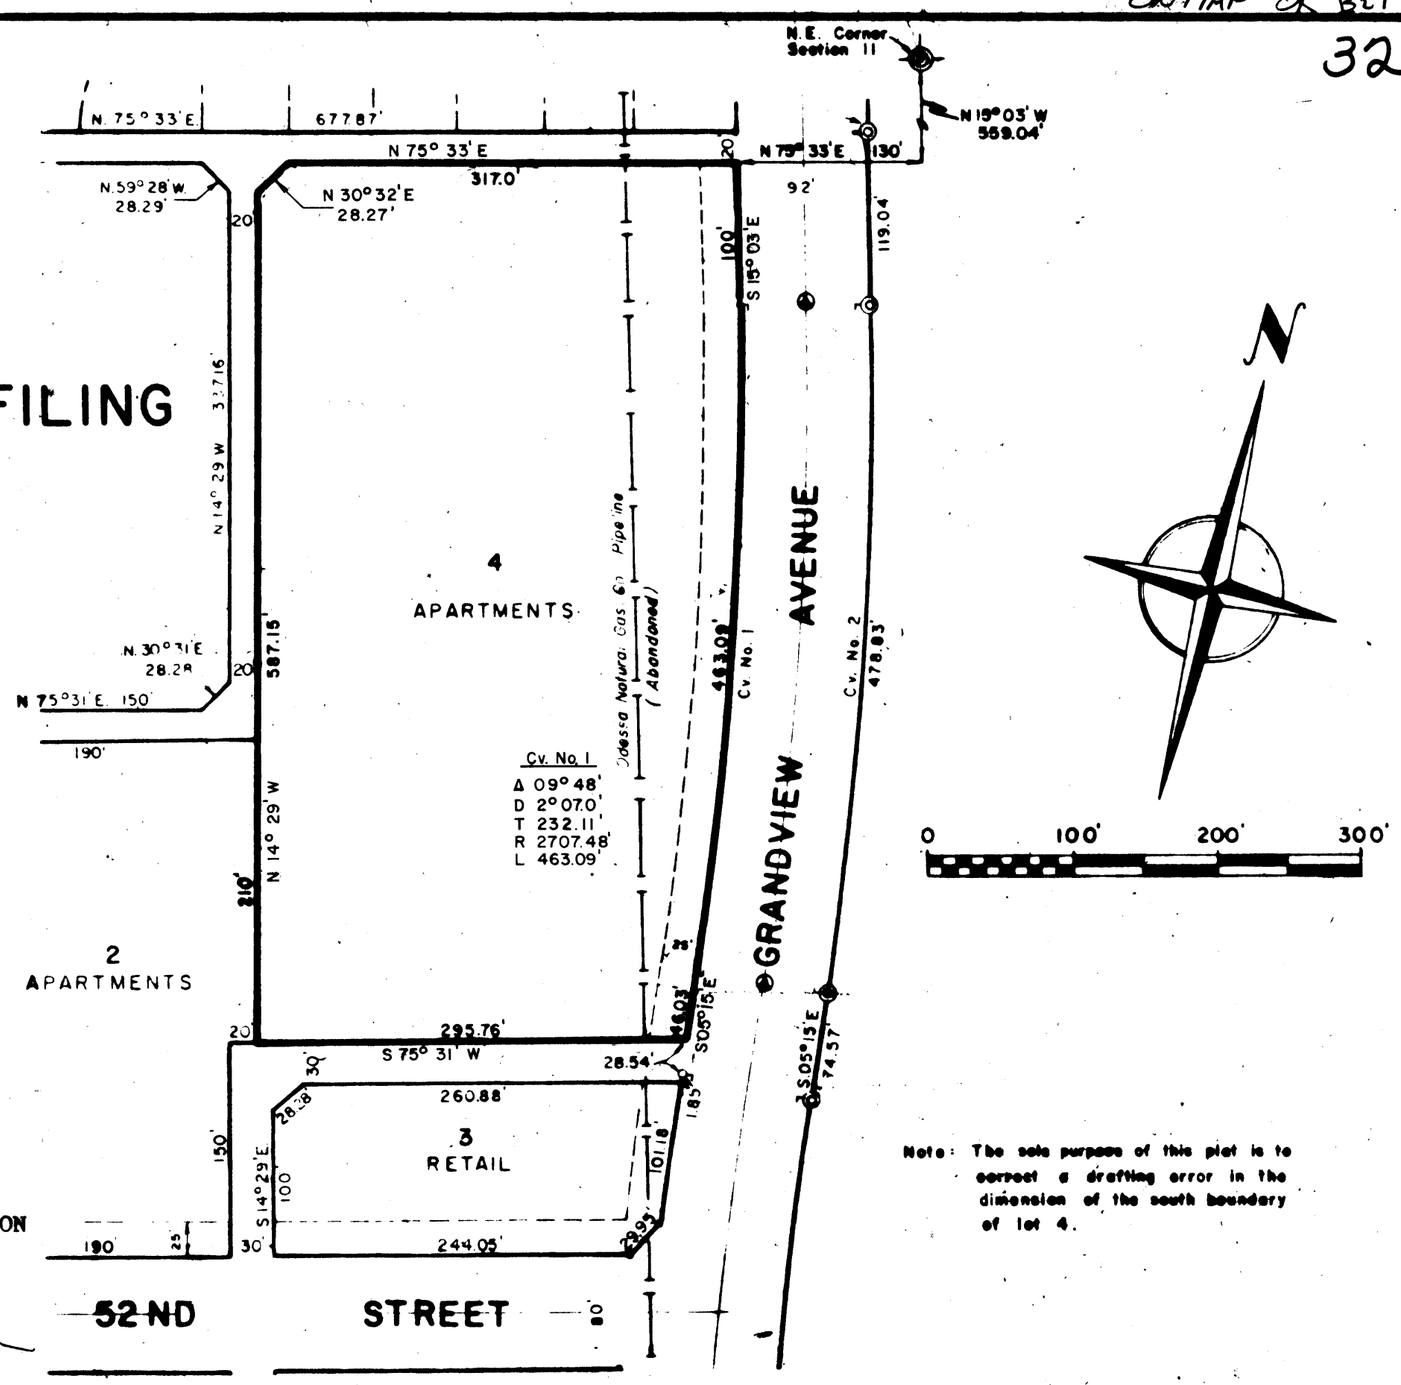

Note: The sole purpose of this plat is to correct a drafting error in the dimension of the south boundary of lot 4.

CERTIFICATE OF DIRECTOR OF PUBLIC WORKS

I HEREBY CERTIFY THAT ALL REQUIREMENTS OF THE "URBAN DEVELOPMENT ORDINANCE" CONCERNING SUBMISSION AND/OR APPROVAL OF INFORMATION AND DATA TO THE DIRECTOR OF PUBLIC WORKS AND THE CITY ENGINEER REQUIRED FOR FINAL PLAT APPROVAL HAVE BEEN COMPLIED WITH FOR THIS SUBMISSION.

DATED: June 28, 1978 Bryan N. Henderson
Bryan Henderson
Director of Public Works

APPROVED this 15th day of JUNE, 1978, BY THE PLANNING BOARD OF THE CITY OF ODESSA, TEXAS.

F. Nix
Chairman

Judy Miller
Judy Miller
Director of Planning

APPROVED this 27th day of JUNE, 1978, BY THE CITY COUNCIL OF THE CITY OF ODESSA, TEXAS.

M. R. McManigle, Jr.
Mayor

Kerry Sweatt
Kerry Sweatt
City Manager

Tena Walker
Tena Walker
City Secretary

KNOW ALL MEN BY THESE PRESENTS

THAT I, GARY N. HANER, DO HEREBY CERTIFY THAT I PREPARED THIS PLAT FROM AN ACTUAL AND ACCURATE SURVEY OF THE LAND, AND THAT THE CORNER MONUMENTS SHOWN HEREON WERE PROPERLY PLACED UNDER MY SUPERVISION.

DATED: June 16 1978 Gary N. Haner
Gary N. Haner
Registered Professional Engineer

FILED FOR RECORD THIS 28th DAY OF June, 1978 AT 4 P M. RECORDED THIS 28th DAY OF June, 1978 AT 4 P M. IN VOLUME 19, PAGE 32 ECTOR COUNTY PLAT RECORDS

Lucille Wolf
COUNTY CLERK OF ECTOR COUNTY, TEXAS

STATE OF TEXAS :
COUNTY OF ECTOR :

KNOW ALL MEN BY THESE PRESENTS

WE, THE UNDERSIGNED OWNERS OF THE LAND SHOWN ON THIS PLAT, DESIGNATED AS "CORRECTION PLAT OF LOT 4, BLOCK 6, SCOTTSDALE ADDITION," AN ADDITION TO THE CITY OF ODESSA, ECTOR COUNTY, TEXAS, AND WHOSE NAMES ARE SUBSCRIBED HERETO, HEREBY DEDICATE TO THE USE OF THE PUBLIC FOREVER ALL STREETS, ALLEYS, WATER COURSES, DRAINS, EASEMENTS, AND PUBLIC PLACES SHOWN THEREON FOR THE PURPOSE AND CONSIDERATION THEREIN EXPRESSED.

"DOVECOTE, INC."

Louis Rochester
Louis Rochester
President

Mary Jo Clark
Mary Jo Clark
Secretary

STATE OF TEXAS :
COUNTY OF ECTOR :

BEFORE ME, THE UNDERSIGNED AUTHORITY,

A NOTARY PUBLIC IN AND FOR THE COUNTY OF ECTOR AND THE STATE OF TEXAS, ON THIS DAY PERSONALLY APPEARED LOUIS ROCHESTER, PRESIDENT OF "DOVECOTE, INC.," KNOWN TO ME TO BE THE PERSON WHOSE NAME IS SUBSCRIBED TO THE FOREGOING INSTRUMENT, AND ACKNOWLEDGED TO ME THAT THE SAME WAS THE ACT OF SAID "DOVECOTE, INC.," A TEXAS CORPORATION, AND THAT HE EXECUTED THE SAME AS THE ACT OF SAID CORPORATION FOR THE PURPOSES AND CONSIDERATIONS THEREIN EXPRESSED AND IN THE CAPACITY THEREIN STATED.

GIVEN UNDER MY HAND AND SEAL OF OFFICE ON THIS 19th DAY OF June, 1978.

Bernice F. Johnson
Notary Public In and for
Ector County, Texas

26756