SHERWOOD ADDITION

4 TH FILING

AN ADDITION TO THE CITY OF
ODESSA, ECTOR COUNTY, TEXAS

BEING A SUBDIVISION OF 40.56 ACRES OF
LAND IN SECTION 10, BLOCK 42, T-2-S,
T&P RR CO. SURVEY, ECTOR COUNTY, TEXAS

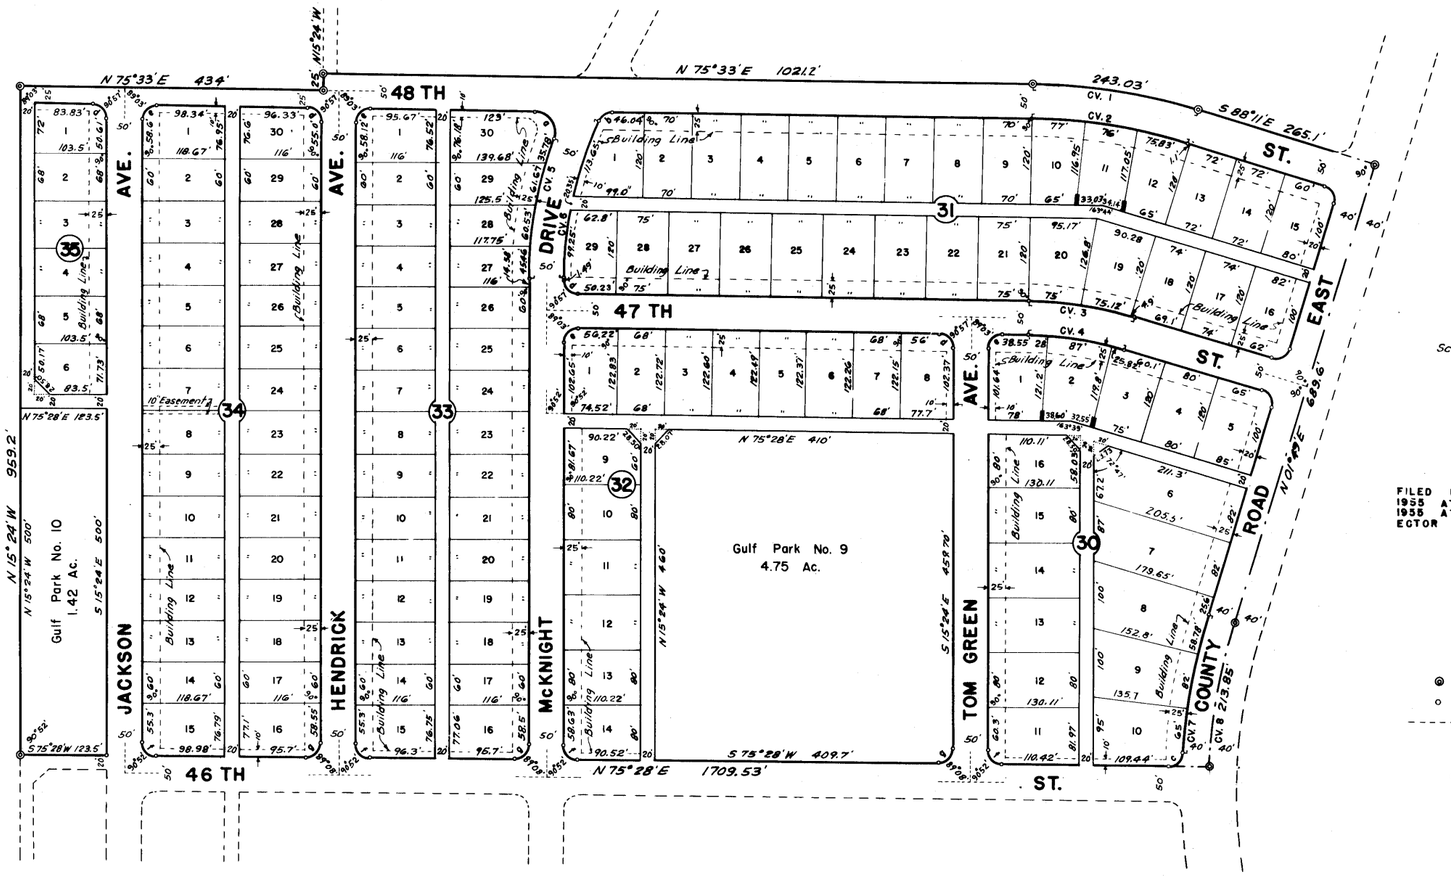

FILED FOR RECORD THIS 6 DAY OF July, 1955 AT 4:30 RECORDED 6 DAY OF July, 1955 AT 4:45 IN VOLUME 4 PAGE 1 ECTOR COUNTY PLAT RECORDS.

Edna Smith
COUNTY CLERK OF ECTOR COUNTY

LEGEND

- ◎ TRACT CORNERS
- ○ IRON PIPE
- - - - - BUILDING SETBACK LINE
- ▬ 3'x15' UTILITY EASEMENT CENTERED ON PROPERTY LINE
- PROPERTY LINE CURVE, 20' RADIUS UNLESS OTHERWISE DESIGNATED

TABULATION OF CURVE DATA					
CURVE NO.	A	D	T	R	L
1	16°16'	6°41 1/2	122.33'	856.0'	243.03'
2	16°16'	7°06 1/2	115.19'	806.0'	228.83'
3	16°16'	10°29 1/2	78.03'	546.0'	155.02'
4	16°16'	11°33'	70.88'	496.0'	140.82'
5	19°46'	9°43'	PARTIAL CURVE	589.6'	203.44'
6	24°46'	10°37'	PARTIAL CURVE	539.6'	233.25'
7	14°42 1/2	7°10'	PARTIAL CURVE	800'	205.78'
8	16°17'	7°32'	PARTIAL CURVE	760'	213.85'
a	108°49'		41.92'	30'	56.98'
b	66°11'		13.03'	20'	23.10'
c	88°24 1/2		19.45'	20'	30.86'
d	89°03'		19.67'	20'	31.08'
e	90°57'		20.33'	20'	31.75'
f	89°08'		19.70'	20'	31.11'
g	90°52'		20.30'	20'	31.72'

STATE OF TEXAS
COUNTY OF ECTOR

KNOW ALL MEN BY THESE PRESENTS

THAT WE, THE UNDERSIGNED, BEING THE PRESENT OWNERS OF A 40.56 ACRE TRACT OF LAND IN SECTION 10, BLOCK 42, T-2-S, T&P RR COMPANY SURVEY, ECTOR COUNTY, TEXAS, HAVE CAUSED THE SAME TO BE SUBDIVIDED INTO LOTS, BLOCKS, STREETS, ALLEYS, AND DRILL SITES AND HEREBY DESIGNATE SUCH SUBDIVISION "SHERWOOD ADDITION, 4TH FILING" AS SHOWN HEREON, AND DEDICATE THE STREETS AND ALLEYS TO THE PUBLIC FOR THEIR USE, BUT IN THE EVENT SAID STREETS AND ALLEYS SHALL CEASE TO BE USED AS SUCH THE TITLE THERETO SHALL REVERT TO US, OUR HEIRS AND ASSIGNS, AND WE DO FURTHER DEDICATE TO GULF OIL CORPORATION, ITS SUCCESSORS, AND ASSIGNS, EASEMENTS IN AND TO ALL STREETS AND ALLEYS FOR THE PURPOSE OF INSTALLING, MAINTAINING, AND OPERATING OIL, GAS, AND WATER LINES AND TELEPHONE AND ELECTRICAL LINES SO LONG AS SAID GULF OIL CORPORATION, ITS SUCCESSORS, AND ASSIGNS HOLDS OIL AND/OR GAS LEASES ON THE ABOVE LAND.

THAT WE, TOM MCKNIGHT AND EWELL MCKNIGHT, JOIN IN THE EXECUTION HEREOF FOR THE PURPOSE OF RATIFYING AND CONFIRMING THE ABOVE DEDICATION IN ALL RESPECTS.

WITNESS OUR HANDS AT ODESSA, TEXAS THIS 6TH DAY OF JULY, 1955

C. N. Deaton — C.N. DEATON
Delphia D. Deaton — DELPHIA D. DEATON
Tom McKnight — TOM MCKNIGHT
Ewell McKnight — EWELL MCKNIGHT
A. C. Bassett — A. C. BASSETT
O. B. Whiteside — O. B. WHITESIDE

STATE OF TEXAS
COUNTY OF ECTOR

BEFORE ME THE UNDERSIGNED AUTHORITY

A NOTARY PUBLIC IN AND FOR THE COUNTY OF ECTOR AND STATE OF TEXAS, ON THIS DAY PERSONALLY APPEARED A.C. BASSETT, O.B. WHITESIDE, TOM MCKNIGHT, EWELL MCKNIGHT, C.N. DEATON, AND WIFE DELPHIA D. DEATON KNOWN TO ME TO BE THE PERSONS WHOSE NAMES ARE SUBSCRIBED TO THE FOREGOING INSTRUMENT AND ACKNOWLEDGED TO ME THAT THEY EXECUTED THE SAME FOR THE PURPOSES AND CONSIDERATIONS THEREIN EXPRESSED AND THE SAID DELPHIA D. DEATON WIFE OF THE SAID C.N. DEATON HAVING BEEN EXAMINED BY ME PRIVILY AND APART FROM HER HUSBAND ACKNOWLEDGED SUCH INSTRUMENT TO BE HER ACT AND DEED AND THAT SHE WILLINGLY SIGNED THE SAME FOR THE PURPOSES THEREIN EXPRESSED AND DID NOT WISH TO RETRACT IT.

GIVEN UNDER MY HAND AND OATH OF OFFICE ON THIS 6TH DAY OF JULY, 1955

Jesse L. Truett Jr.
NOTARY PUBLIC IN AND FOR ECTOR COUNTY, TEXAS

STATE OF TEXAS
COUNTY OF ECTOR

I, KENNETH E. ESMOND, COUNTY SURVEYOR OF ECTOR COUNTY, TEXAS, DO HEREBY CERTIFY THAT THIS PLAT OF SHERWOOD ADDITION 4TH FILING REPRESENTS A SURVEY MADE BY ME ON THE GROUND IN JULY, 1955.

Kenneth E. Esmond
COUNTY SURVEYOR OF ECTOR COUNTY

THIS PLAT OF SHERWOOD ADDITION 4TH FILING IS HEREBY APPROVED:

APPROVED: Houston Parks
CITY PLANNING BOARD

APPROVED: Harvey R. Sears
MAYOR

NOTED BY: G. T. Morris
DIRECTOR PUBLIC WORKS

ATTEST BY: Ray Alvey
CITY SECRETARY