81-240H

REPLAT OF LOTS 26-29, BLK. 56
SHERWOOD ADDITION, 6TH FILING
ODESSA, ECTOR COUNTY, TEXAS

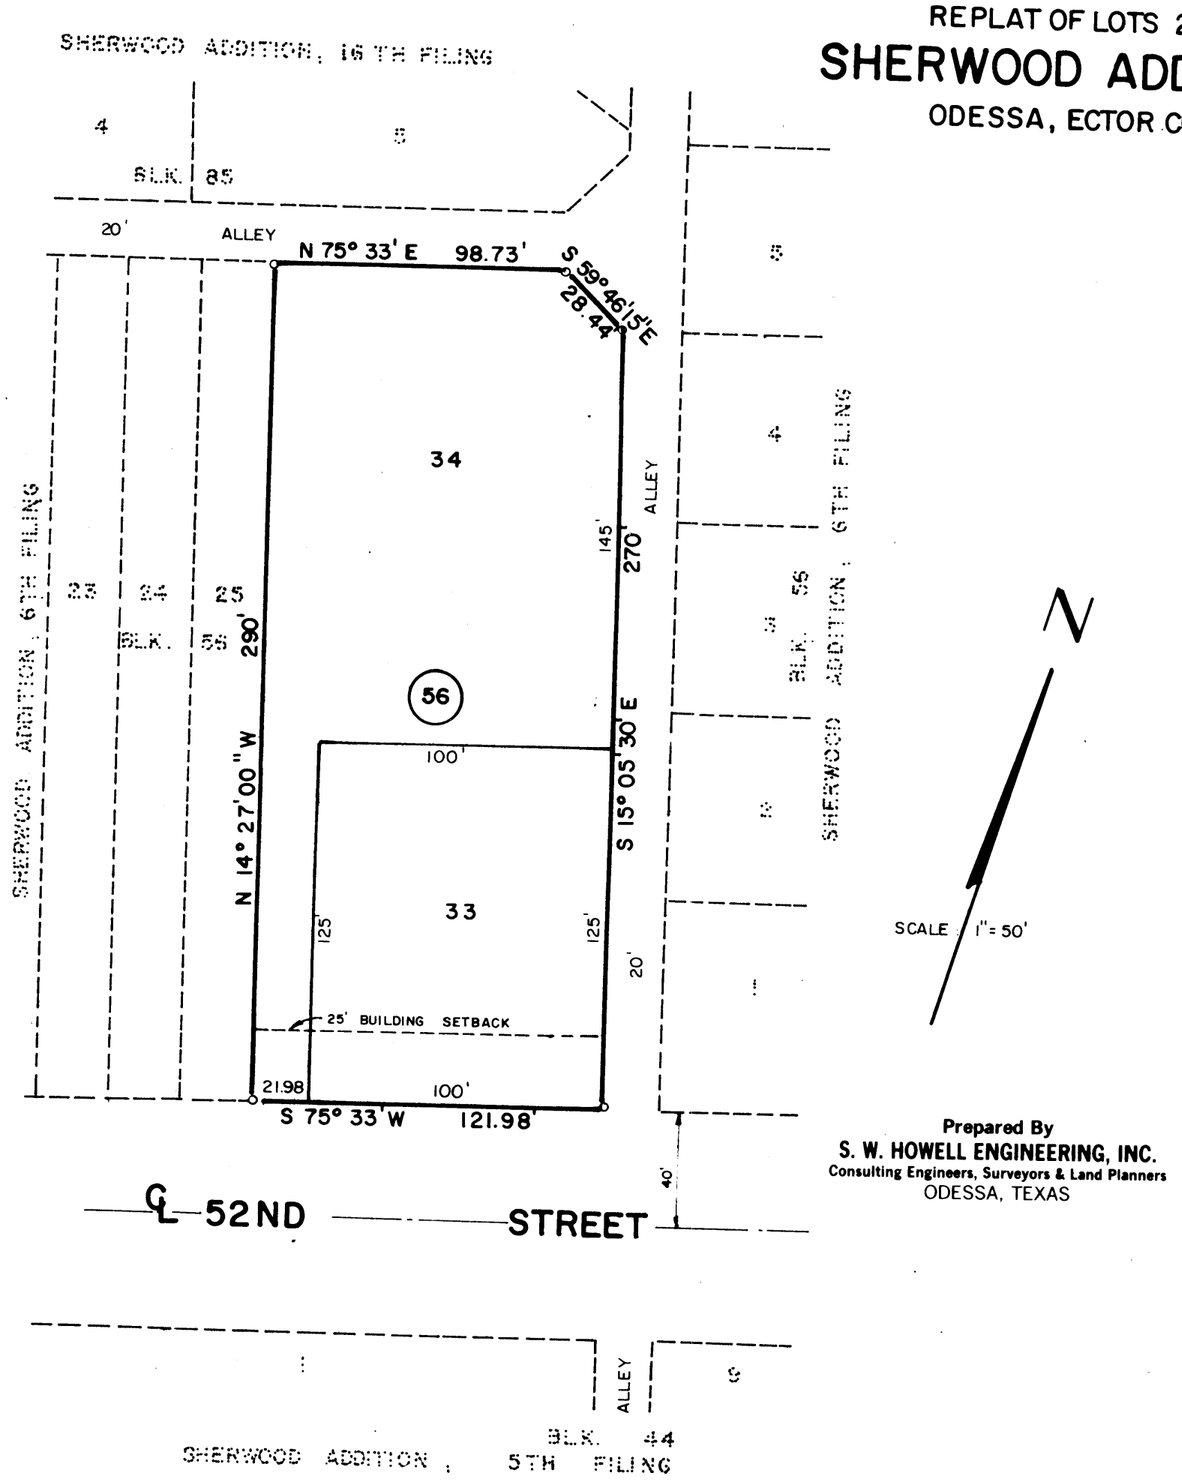

Prepared By
S. W. HOWELL ENGINEERING, INC.
Consulting Engineers, Surveyors & Land Planners
ODESSA, TEXAS

STATE OF TEXAS
COUNTY OF ECTOR

KNOW ALL MEN BY THESE PRESENTS

THAT I, THE UNDERSIGNED OWNER OF THE LAND SHOWN ON THIS PLAT AND DESIGNATED AS "REPLAT OF LOTS 26-29, BLOCK 56, SHERWOOD ADDITION, 6TH FILING", TO THE CITY OF ODESSA, ECTOR COUNTY, TEXAS, AND WHOSE NAME IS SUBSCRIBED HERETO, HEREBY DEDICATED TO THE PUBLIC FOREVER ALL STREETS, ALLEYS, WATER COURSES, DRAINS, EASEMENTS, AND PUBLIC PLACES SHOWN THEREON FOR THE PURPOSE AND CONSIDERATION THEREIN EXPRESSED.

MILLHOLLON CORPORATION

Bill Millhollon
BILL MILLHOLLON, PRESIDENT

STATE OF TEXAS
COUNTY OF ECTOR

BEFORE ME THE UNDERSIGNED AUTHORITY

A NOTARY PUBLIC IN AND FOR THE COUNTY OF ECTOR AND STATE OF TEXAS, ON THIS DAY PERSONALLY APPEARED BILL MILLHOLLON, PRESIDENT OF MILLHOLLON CORPORATION, A TEXAS CORPORATION, KNOWN TO ME TO BE THE PERSON WHOSE NAME IS SUBCRIBED TO THE FOREGOING INSTRUMENT, AND ACKNOWLEDGED TO ME THAT HE EXECUTED THE SAME FOR THE PURPOSE AND CONSIDERATION THEREIN EXPRESSED AND IN THE CAPACITY THEREIN STATED.

GIVEN UNDER MY HAND AND SEAL OF OFFICE THIS 10th DAY OF December, 1981.

MY COMMISSION EXPIRES:

3-17-84

Janie [illegible]
NOTARY PUBLIC IN AND FOR ECTOR COUNTY, TEXAS

CERTIFICATE OF DIRECTOR OF PUBLIC WORKS

I HEREBY CERTIFY THAT ALL REQUIREMENTS OF THE "URBAN DEVELOPMENT ORDINANCE" CONCERNING SUBMISSION AND/OR APPROVAL OF INFORMATION AND DATA TO THE DIRECTOR OF PUBLIC WORKS AND THE CITY ENGINEER REQUIRED FOR FINAL PLAT APPROVAL HAVE BEEN COMPLIED WITH FOR THIS SUBMISSION.

DATED: Dec 21, 1981

Bobby Taylor
DIRECTOR OF PUBLIC WORKS

APPROVED THIS 24TH DAY OF SEPTEMBER 1981, BY THE PLANNING BOARD OF THE CITY OF ODESSA, TEXAS.

L Vern [illegible]
CHAIRMAN

Judy L. Miller
DIRECTOR OF PLANNING

KNOW ALL MEN BY THESE PRESENTS

I, S. W. HOWELL, DO HEREBY CERTIFY THAT I PREPARED THIS PLAT FROM AN ACTUAL AND ACCURATE SURVEY OF THE LAND AND THAT THE CORNER MONUMENTS SHOWN HEREON WERE PROPERLY PLACED UNDER MY SUPERVISION.

DATED: 9-15-1981

S. W. Howell
S. W. HOWELL, REGISTERED PUBLIC SURVEYOR
STATE OF TEXAS — S. W. HOWELL — NO 280 — REGISTERED PUBLIC SURVEYOR

APPROVED THIS 13TH DAY OF OCTOBER, 1981, BY THE CITY COUNCIL OF THE CITY OF ODESSA, TEXAS.

H. Bryant
MAYOR

[illegible]
CITY MANAGER

Vera Walker
CITY SECRETARY

FILED FOR RECORD THIS 6 DAY OF January, 1982, AT 4P.M., RECORDED THIS 6 DAY OF January, 1982 AT 4P.M., IN CABINET A, PAGE 21C ECTOR COUNTY PLAT RECORDS

Lucille Wolf
COUNTY CLERK OF ECTOR COUNTY, TEXAS

Copy