12-69 P
H

15491850

REPLAT OF LOT 10, BLOCK 22, OF THE REPLAT OF THE ESTATES OF SHILOH, 2ND. FILING, AND A SUBDIVISION OF 2210.1 SQUARE FEET TRACT OF LAND OUT OF SECTION 4, BLOCK 41, T-2-S, T.&P. RY. CO. SURVEY ECTOR COUNTY, TEXAS, BEING AN ADDITION TO THE CITY OF ODESSA, TEXAS

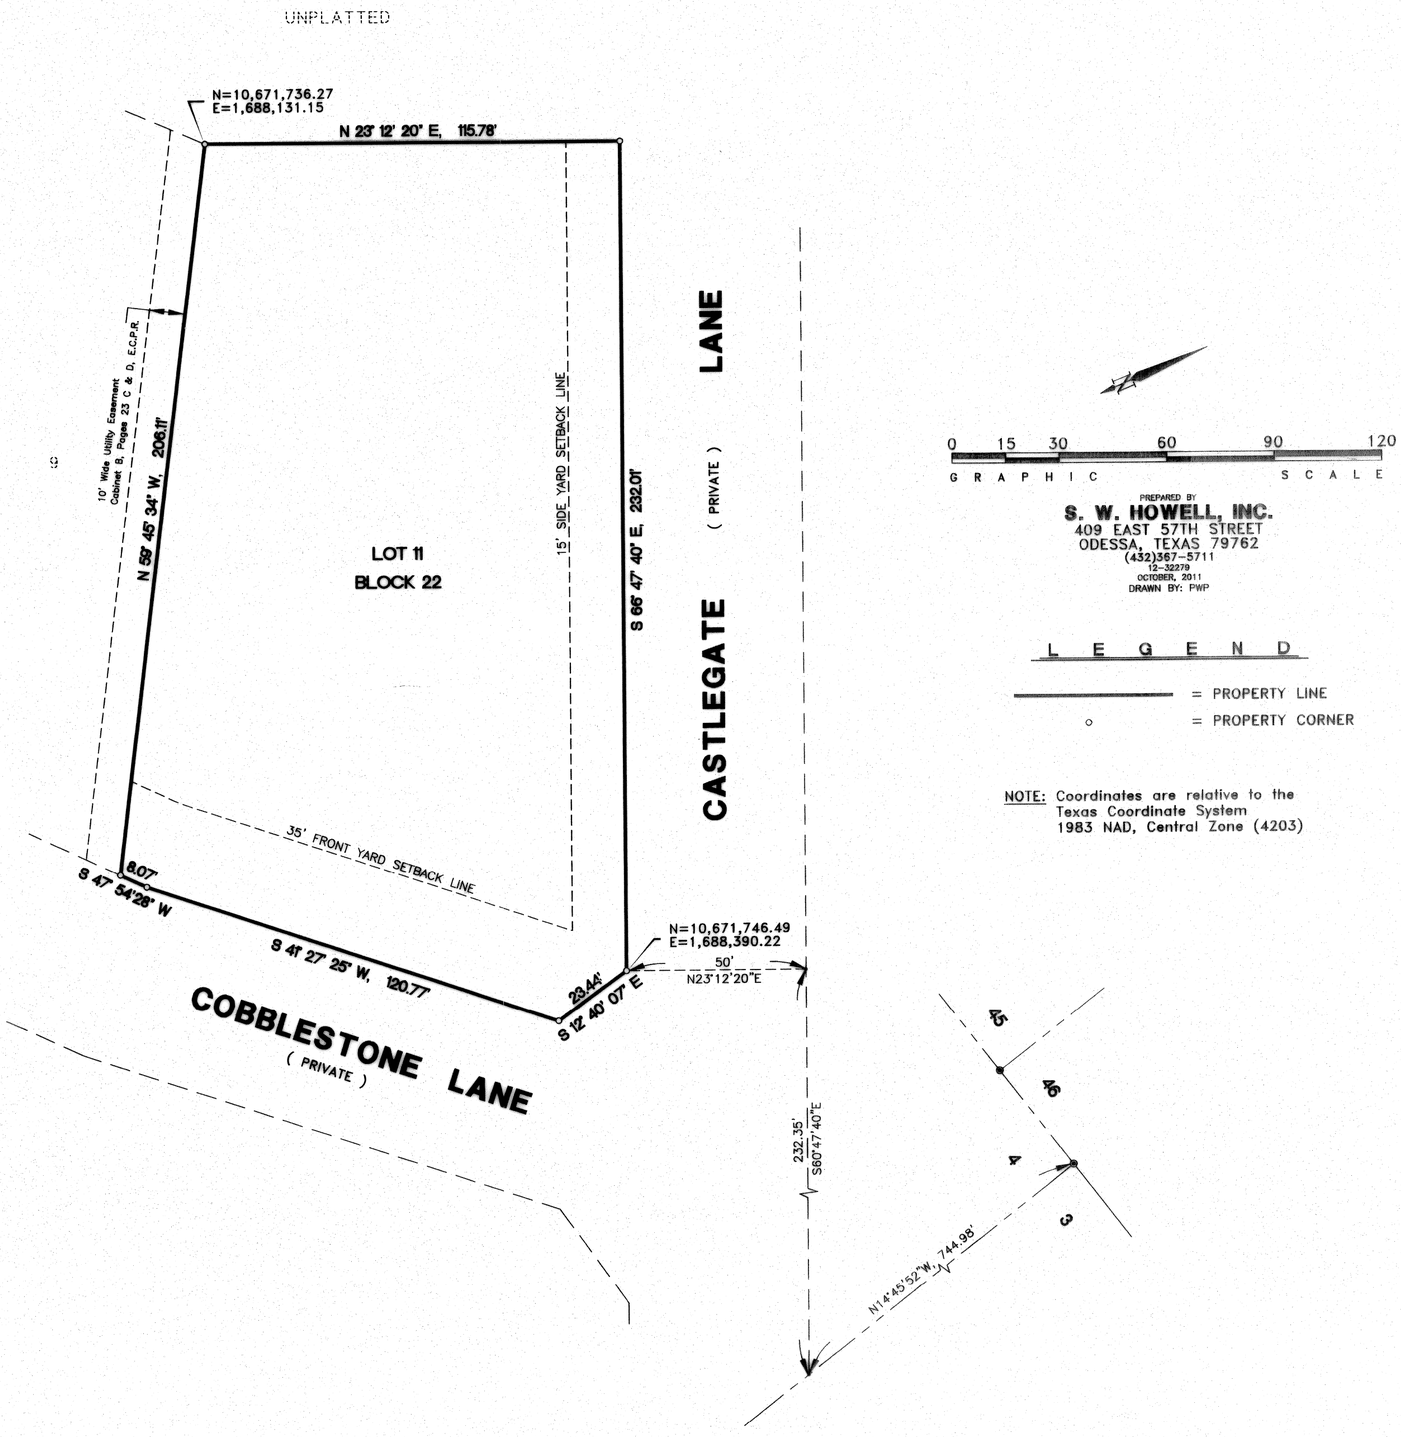

STATE OF TEXAS:
COUNTY OF ECTOR:

KNOW ALL MEN BY THESE PRESENTS

THAT WE, THE UNDERSIGNED, BEING THE PRESENT OWNERS OF THE LAND SHOWN ON THIS PLAT AND DESIGNATED AS "REPLAT OF LOT 10, BLOCK 22, OF THE REPLAT OF THE ESTATES OF SHILOH, 2ND. FILING, AND A SUBDIVISION OF 2210.1 SQUARE FEET OF LAND OUT OF SECTION 4, BLOCK 41, T-2-S, T.&P. RY. CO. SURVEY, ECTOR COUNTY TEXAS, BEING AN ADDITION TO THE CITY OF ODESSA TEXAS, AND WHOSE NAMES ARE SUBSCRIBED HERETO, DO HEREBY DEDICATE TO THE USE OF THE PUBLIC FOREVER ALL STREETS, ALLEYS, WATER COURSES, EASEMENTS AND PUBLIC PLACES SHOWN THEREON FOR THE PURPOSE AND CONSIDERATION THEREIN EXPRESSED.

James E Handlin
JAMES E. HANDLIN

Brittany N. Handlin
BRITTANY N. HANDLIN

STATE OF TEXAS:
COUNTY OF ECTOR:

THIS INSTRUMENT WAS ACKNOWLEDGED BEFORE ME ON August 27, 2012 BY JAMES E. HANDLIN, AND WIFE BRITTANY N. HARDLIN.

June 08, 2016
MY COMMISSION EXPIRES

Caiti Word
NOTARY PUBLIC, STATE OF TEXAS

CAITI WORD
Notary Public, State of Texas
My Commission Expires
June 08, 2016

Caiti Word
PRINTED NAME OF NOTARY

STATE OF TEXAS:
COUNTY OF ECTOR:

KNOW ALL MEN BY THESE PRESENTS THAT I, SAM HOWELL, II, A REGISTERED PROFESSIONAL LAND SURVEYOR OF THE STATE OF TEXAS, DO HEREBY CERTIFY THAT I PREPARED THIS PLAT FROM AN ACTUAL AND ACCURATE SURVEY OF THE LAND AND THAT THE CORNER MONUMENTS SHOWN HEREON WERE PROPERLY PLACED UNDER MY SUPERVISION.

DATED: 4-20-2012

Sam Howell II
SAM HOWELL II, RPLS NO. 4631
REGISTERED PROFESSIONAL LAND SURVEYOR

S. W. HOWELL INC. F-100147-00
STATE OF TEXAS REGISTERED SAM HOWELL II 4631 PROFESSIONAL LAND SURVEYOR

CERTIFICATE OF DIRECTOR OF PUBLIC WORKS

I HEREBY CERTIFY THAT ALL REQUIREMENTS OF THE "URBAN DEVELOPMENT ORDINANCE" CONCERNING SUBMISSION AND/OR APPROVAL OF INFORMATION AND DATA TO THE DIRECTOR OF PUBLIC WORKS AND THE CITY ENGINEER, REQUIRED FOR FINAL PLAT APPROVAL, HAVE BEEN COMPLIED WITH FOR THIS SUBMISSION.

DATED: September 20, 2012

Matthew S. Symank
DIRECTOR OF PUBLIC WORKS

APPROVED THIS 5TH DAY OF JULY, 2012, BY THE PLANNING COMMISSION OF THE CITY OF ODESSA, TEXAS.

Roma Gates
CHAIRMAN

Cynthia Harvey
DIRECTOR OF PLANNING

FILED FOR RECORD THIS 21st DAY OF September, 2012, 3:16 P. M.,

RECORDED THIS 21st DAY OF September, 2012, 3:16 P. M., IN

CABINET B, PAGE 95C, ECTOR COUNTY PLAT RECORDS.

Linda Harvey
COUNTY CLERK OF ECTOR COUNTY, TEXAS