49

SKYVIEW ADDITION

BEING A SUBDIVISION OF A 10.00 ACRE TRACT OF LAND AND A 3.51 ACRE TRACT OF LAND IN SEC. 33, BLK. 42, T·2·S, T&P RR CO. SURVEY, ECTOR COUNTY, TEXAS

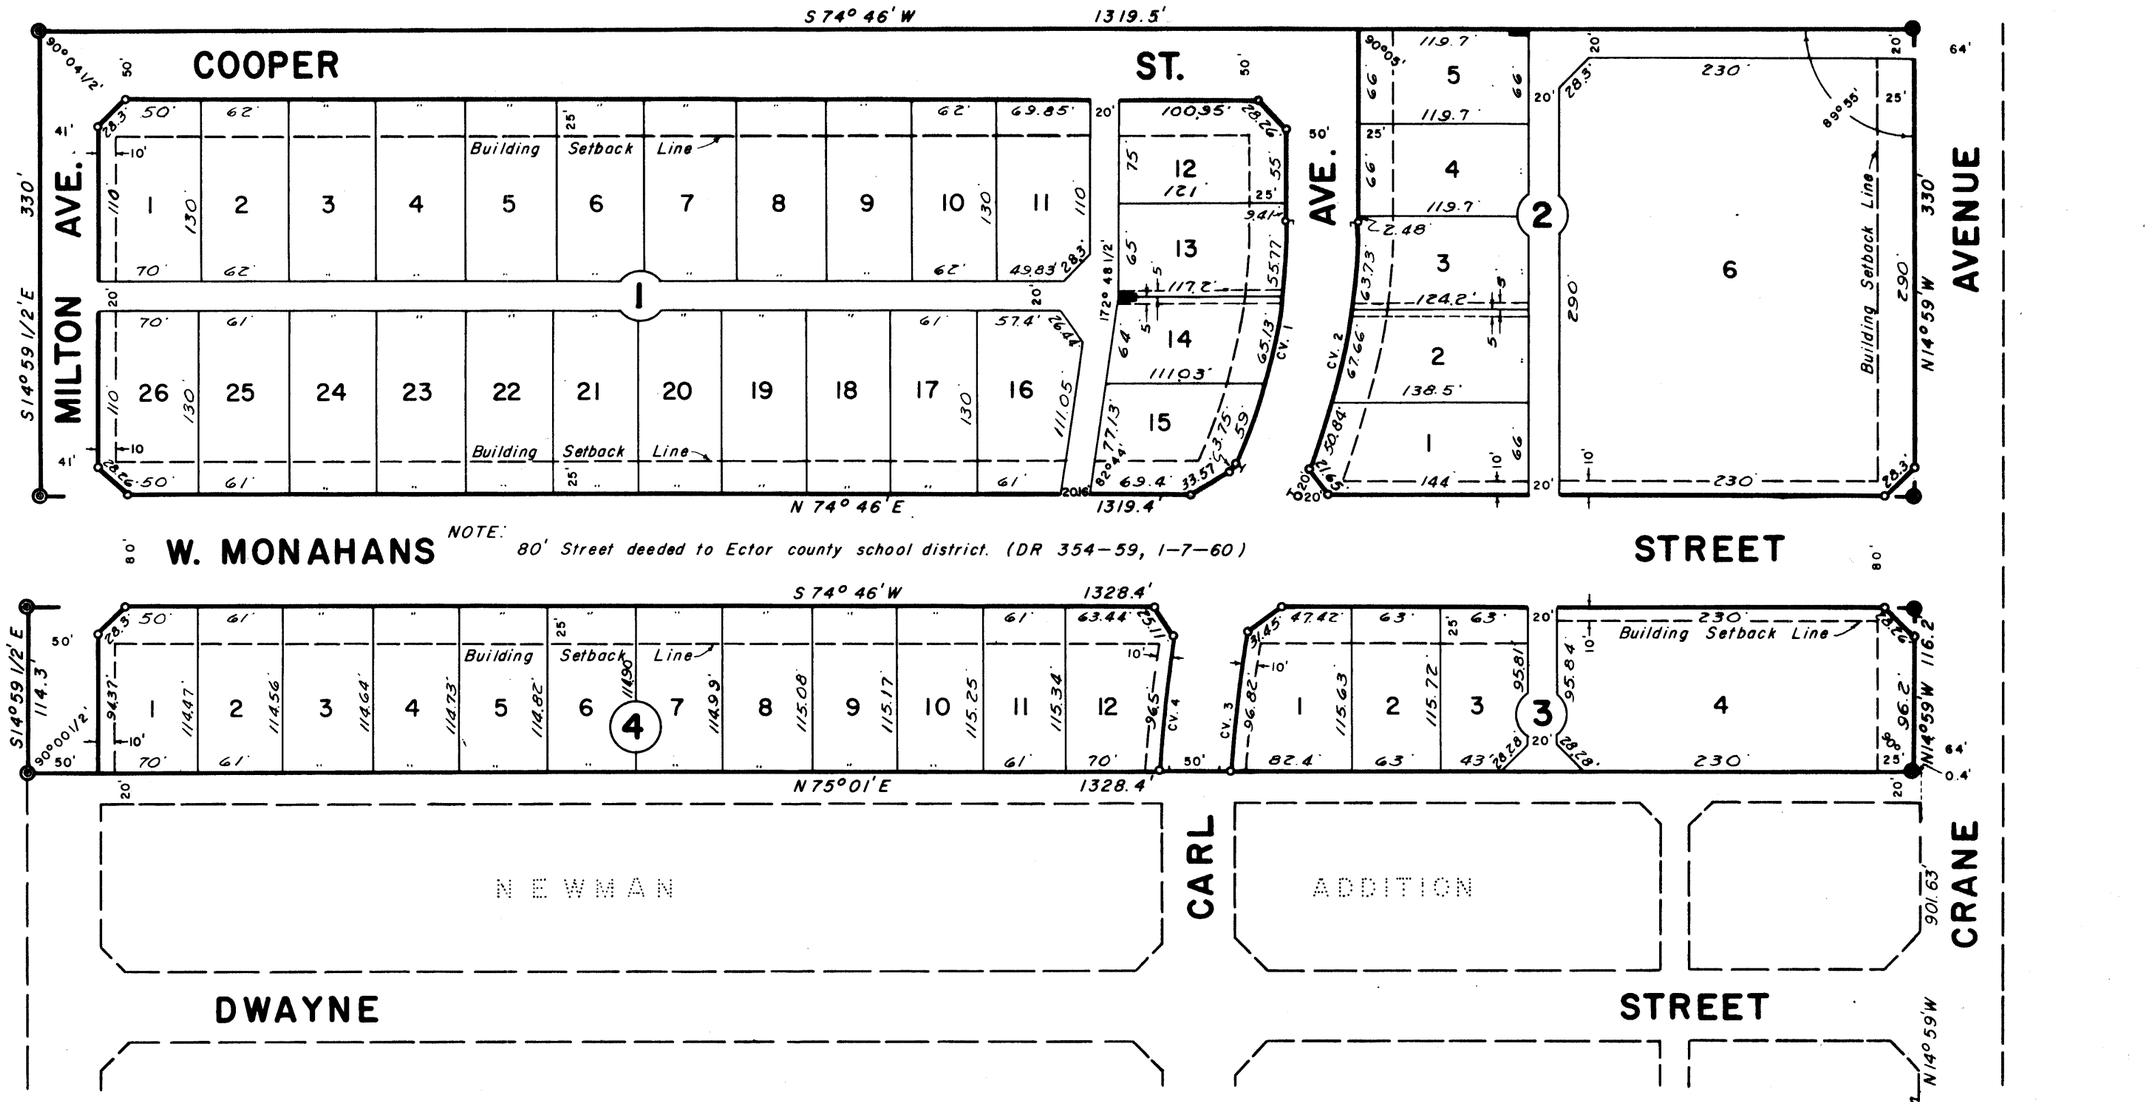

NOTE: 80' Street deeded to Ector county school district. (DR 354-59, 1-7-60)

STATE OF TEXAS:
COUNTY OF ECTOR:

KNOW ALL MEN BY THESE PRESENTS

THAT WE, THE UNDERSIGNED, BEING THE PRESENT OWNERS OF A 10 AC. AND A 3.51 ACRE TRACT OF LAND IN SECTION 33, BLOCK 42, T·2·S, T&P RR CO. SURVEY, ECTOR COUNTY, TEXAS, HAVE CAUSED THE SAME TO BE SUBDIVIDED INTO LOTS, BLOCKS, STREETS AND ALLEYS AND DO HEREBY DESIGNATE SUCH SUBDIVISION AS "SKYVIEW ADDITION" AS SHOWN ON THE ABOVE PLAT, AND DO HEREBY DEDICATE THE STREETS AND ALLEYS TO THE PUBLIC FOR ITS USE, BUT IN THE EVENT SAID STREETS AND ALLEYS SHALL CEASE TO BE USED AS SUCH THE TITLE THERETO SHALL REVERT TO US, OUR HEIRS AND ASSIGNS.

WITNESS OUR HANDS AT ODESSA, TEXAS THIS 10 DAY OF Oct. 1960.

ODESSA PACKING COMPANY INC.

BY Carl T. Smith (PRESIDENT) ATTEST Mrs. Carl T. Smith (SECY.)
CARL T. SMITH (PRESIDENT) MRS. CARL T. SMITH (SECY.)

STATE OF TEXAS:
COUNTY OF ECTOR:

BEFORE ME THE UNDERSIGNED AUTHORITY

A NOTARY PUBLIC IN AND FOR ECTOR CO., TEXAS, ON THIS DAY PERSONALLY APPEARED CARL T. SMITH, KNOWN TO ME TO BE THE PERSON WHOSE NAME IS SUBSCRIBED TO THE FOREGOING INSTRUMENT AND ACKNOWLEDGED TO ME THAT HE EXECUTED THE SAME AS THE ACT AND DEED OF ODESSA PACKING COMPANY INC., A TEXAS CORPORATION AND AS THE PRESIDENT THEREOF AND FOR THE PURPOSES AND CONSIDERATIONS THEREIN EXPRESSED AND IN THE CAPACITY THEREIN STATED.

GIVEN UNDER MY HAND AND SEAL OF OFFICE THIS 10 DAY OF Oct. 1960.

Jane L. Truett Jr.
NOTARY PUBLIC IN AND FOR ECTOR CO., TEXAS

STATE OF TEXAS:
COUNTY OF ECTOR:

I, KENNETH E. ESMOND A REGISTERED PUBLIC SURVEYOR OF THE STATE OF TEXAS DO HEREBY CERTIFY THAT THE ABOVE PLAT OF SKYVIEW ADDITION, BEING IN SECTION 33, BLOCK 42, T·2·S, T&P RR COMPANY SURVEY, ECTOR CO. TEXAS, REPRESENTS A SURVEY MADE BY ME ON THE GROUND AND THAT THE LINES AND DIMENSIONS ARE TRUE AND CORRECT TO THE BEST OF MY KNOWLEDGE AND BELIEF.

DATED: OCTOBER 1960.

Kenneth E. Esmond
KENNETH E. ESMOND

STATE OF TEXAS · KENNETH E. ESMOND · 54 · REGISTERED PUBLIC SURVEYOR

THIS PLAT OF SKYVIEW ADDITION IS HEREBY APPROVED BY THE CITY PLANNING BOARD OF ODESSA, TEXAS. DATED: _____ 1960.

APPROVED Emil F. Beck (CHAIRMAN) ATTEST: G. T. Morris (SECRETARY)

THIS PLAT OF SKYVIEW ADDITION IS HEREBY APPROVED BY THE COMMISSIONERS COURT OF ODESSA, TEXAS. DATED: Oct. 10, 1960.

Gerald K. Fugit
COUNTY JUDGE OF ECTOR CO., TEXAS

FILED FOR RECORD ON THIS 10 DAY OF Oct. 1960, AT 11 A.M. RECORDED THIS 18 DAY OF Oct. 1960 A.D. IN VOL. 9, P. 49, ECTOR CO., PLAT RECORDS.

Ewa Smith
COUNTY CLERK OF ECTOR CO, TEXAS

LEGEND

- Section Corner
- Block Corner
- Tract Corner
- P.C. & P.T. of Curve
- Building Setback Line
- cv. 3 Designates Curve No.
- 3"x15" Guy Wire Easement
- 10' Utility Easement Centered on Lot Line

Scale: 1" = 100'

TABULATION OF CURVE DATA					
CURVE NO.	Δ	D	T	R	L
1	25° 35'	14° 13.2'	91.48'	402.91'	179.90'
2	25° 35'	12° 39.0'	102.83'	452.91'	202.23'
3	25° 35'	12° 39.0'	102.83'	452.91'	202.23'
4	25° 35'	11° 23.6'	114.18'	502.91'	224.55'