TEEPEE HEIGHTS

SECTION 4

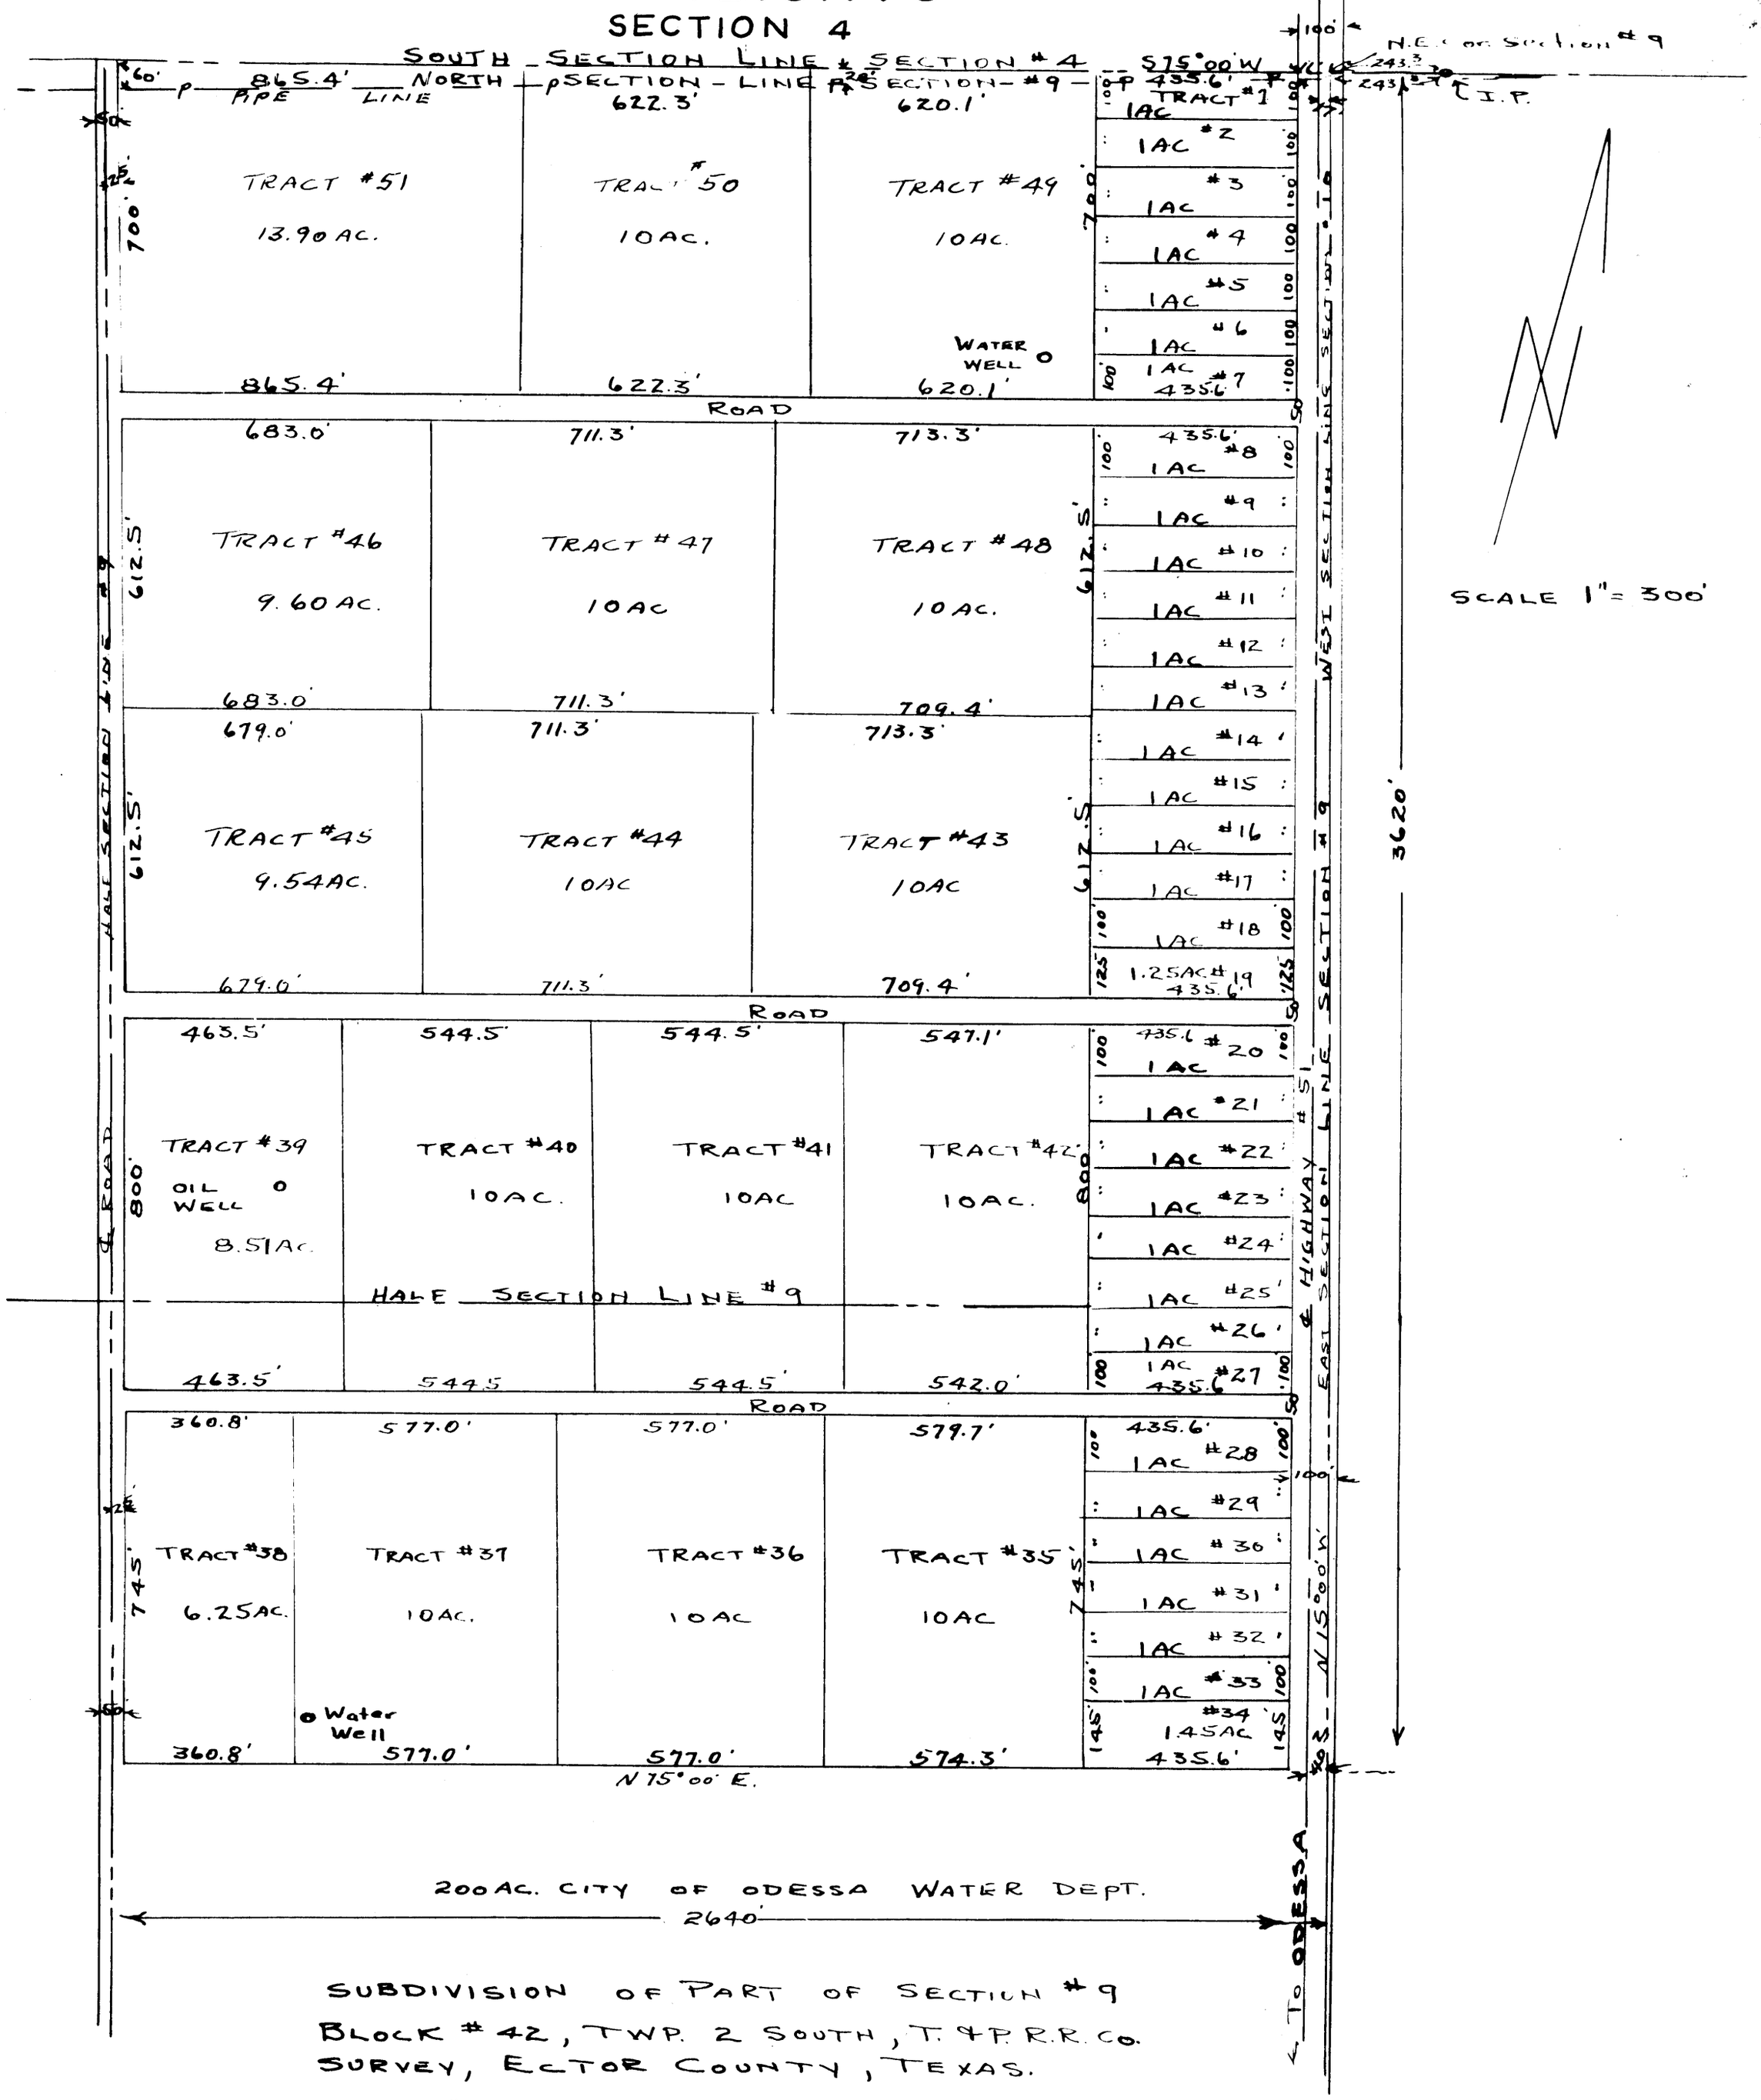

SUBDIVISION OF PART OF SECTION #9
BLOCK #42, TWP. 2 SOUTH, T. & P. R.R. CO.
SURVEY, ECTOR COUNTY, TEXAS.

"TEEPEE HEIGHTS"

THE STATE OF TEXAS
COUNTY OF ECTOR
BEFORE ME THE UNDERSIGNED A NOTARY PUBLIC IN AND FOR SAID COUNTY AND STATE ON THIS DAY PERSONALLY APPEARED J.R. WILSON KNOWN TO ME TO BE THE PERSON WHOSE NAME HAS BEEN SUBSCRIBED TO THE FOREGOING INSTRUMENT AND ACKNOWLEDGED TO ME THAT HE EXECUTED THE SAME INSTRUMENT FOR THE PURPOSES AND CONSIDERATIONS THEREIN EXPRESSED.
GIVEN UNDER MY HAND AND SEAL THIS THE 5TH DAY OF SEPT. 1944 A.D.

Elisabeth Divine
NOTARY PUBLIC COUNTY OF ECTOR STATE OF TEXAS.

I J.R. WILSON SURVEYOR DO HEREBY CERTIFY THAT THE ANNEXED PLAT IS CORRECT AND ACCORDING TO AN ACTUAL SURVEY MADE BY ME ON THE GROUND FOR MARCUS GIST.

J.R. Wilson
LAND SURVEYOR.
9/5/44