# TERRACE HILLS ADDITION
# 6TH FILING

A REPLAT OF LOT 2, BLOCK 30,
TERRACE HILLS ADDITION, 6TH FILING,
AS RECORDED IN BOOK 23, PAGE 6,
ECTOR COUNTY PLAT RECORDS,
ECTOR COUNTY, TEXAS

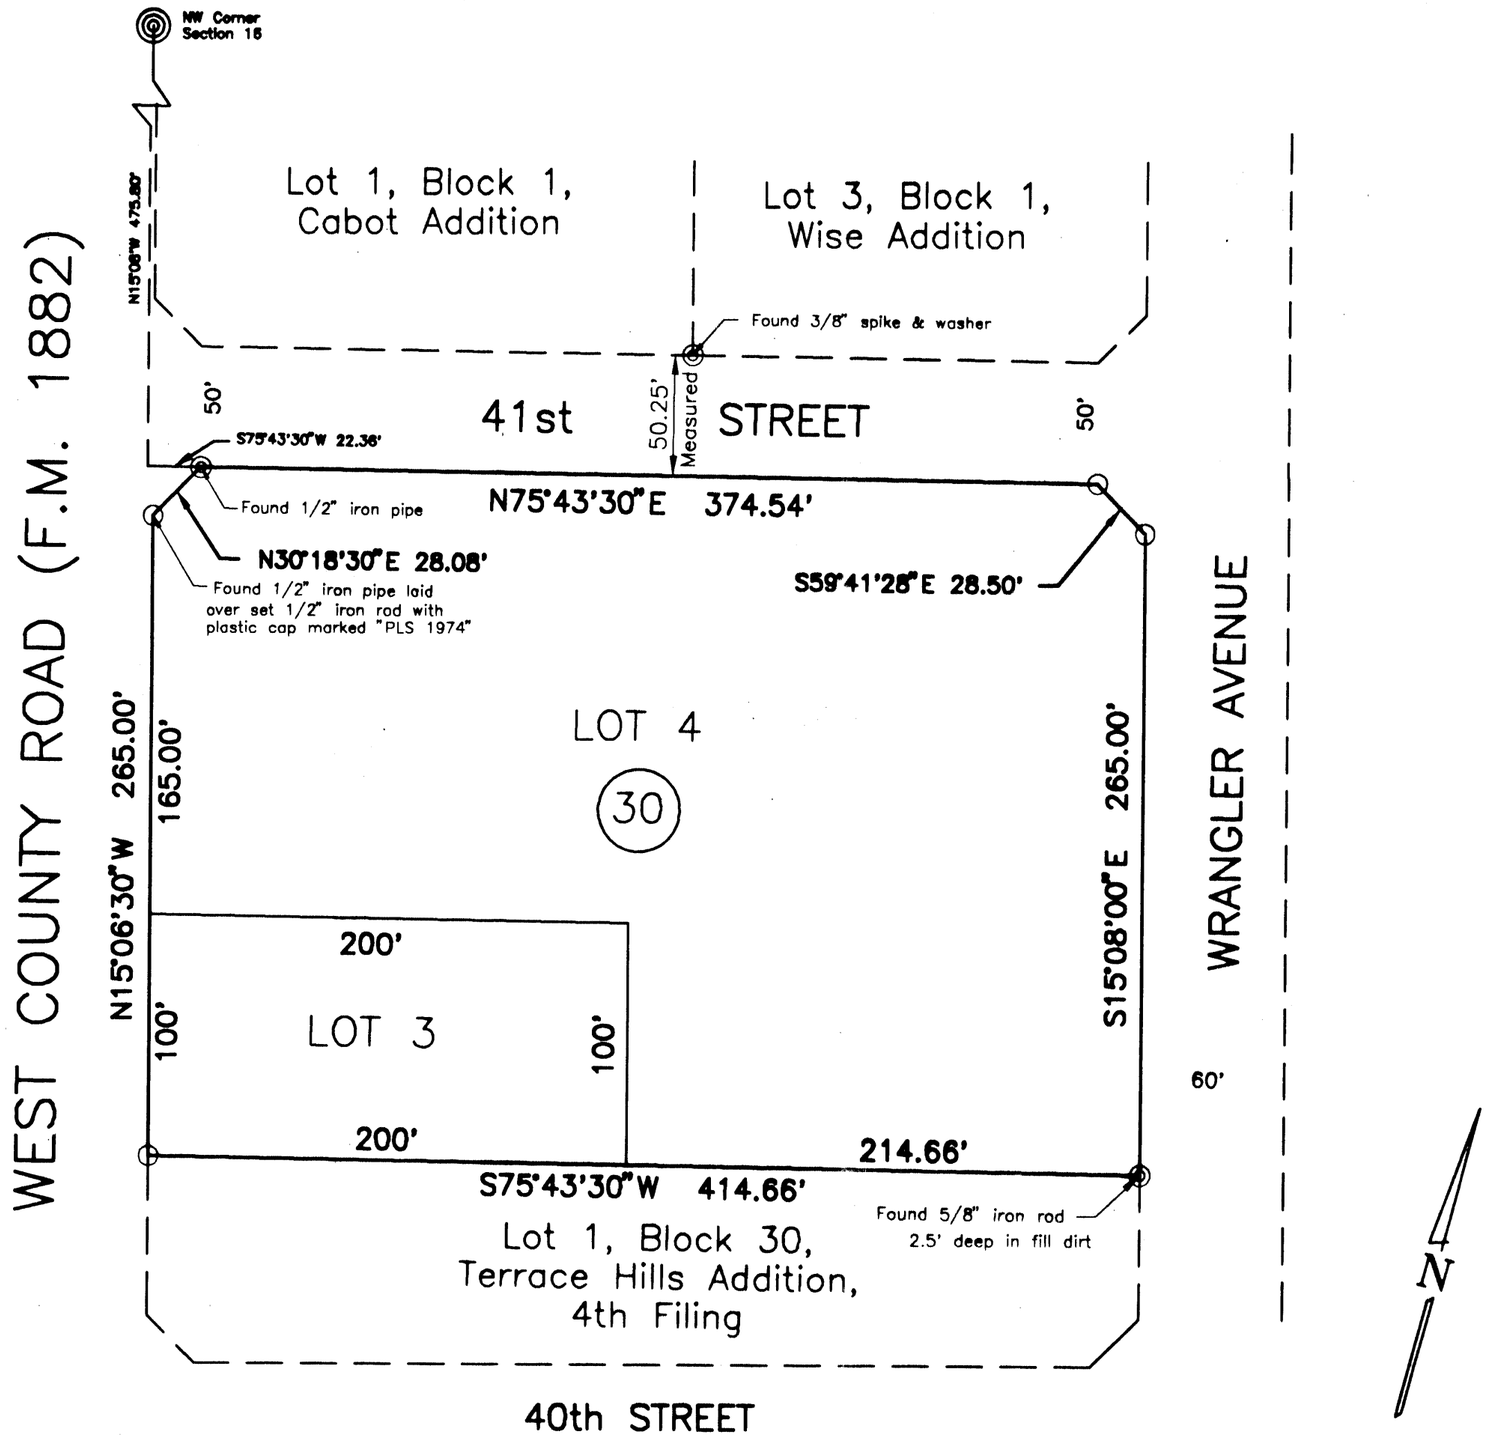


○ = Set 1/2" iron rod with a plastic cap marked "PLS 1974"

GRAPHIC SCALE IN FEET

0 60 120 180

Original Plotted at Scale: 1" = 60'

OWNERS:

LOT 3
NORMAN WARD
1206 French Ave.
Odessa, TX 79762

LOT 4
T.Y.L. PROPANE, INC.
4004 N. County Road West
Odessa, Texas 79764

STATE OF TEXAS:
COUNTY OF ECTOR

KNOW ALL MEN BY THESE PRESENTS

That the undersigned, being the present owner of the land shown on this plat and designated as A Replat of Lot 2, Block 30, Terrace Hills Addition, 6th Filing, an addition to the City of Odessa, Ector County, Texas, and whose name is subscribed hereto, does hereby dedicate unto the use of the public forever, all streets, alleys, water courses, drains, easements, and public places shown thereon for the purpose and consideration therein expressed, and an easement of egress and ingress for garbage and trash collection purposes is hereby granted.

Norman Ward, President
T.Y.L. PROPANE, INC., A Texas Corporation

STATE OF TEXAS
COUNTY OF ECTOR

Before me, the undersigned authority, a notary public in and for the State of Texas, on this day personally appeared Norman Ward, known to me to be the person whose name is subscribed to the foregoing instrument, and acknowledged to me that the same was the act of T.Y.L. Propane, Inc., a Texas Corporation, and that he executed the same for the purpose and consideration therein expressed and in the capacity therein stated. Given under my hand and seal of office this 24 day of Oct, 1995.

Mary M. Wheeler Notary Public for the State of Texas

My Commission Expires 4/11/99

MARY M. WHEELER
Notary Public, State of Texas
My Commission Exp. 4-11-99

STATE OF TEXAS:
COUNTY OF ECTOR:

KNOW ALL MEN BY THESE PRESENTS, that I, J. Stan Piper, a Registered Professional Land Surveyor of the State of Texas, do hereby certify that I prepared this plat from an actual and accurate survey of the land and that the corner monuments shown thereon were properly placed under my supervision.

Dated: October 19, 1995

J. Stan Piper
Registered Professional Land Surveyor #1974

STATE OF TEXAS REGISTERED J. STAN PIPER 1974 PROFESSIONAL LAND SURVEYOR

Certificate of Director of Public Works

I hereby certify that all requirements of the "Urban Development Ordinance" concerning submission and/or approval of information and data to the Director of Public Works and the City Engineer, required for Final Plat approval, have been complied with for this submission.

Dated: December 6, 1995

Director of Public Works

Approved this 19TH day of OCTOBER, 1995, by the Planning Commission of the City of Odessa, Texas

Chairman

Director of Planning

Approved this 24th day of OCTOBER, 1995, by the City Council of Odessa, Texas.

Mayor City Manager City Secretary

Filed for record this 15 day of December, 1995 9:15 A.M.,
Recorded this 15 day of December, 1995, 9:15 A.M., in
Cabinet A, Page 118-A Ector County Plat Records.

Barbara Bedford
County Clerk of Ector County, Texas

STATE OF TEXAS:
COUNTY OF ECTOR

KNOW ALL MEN BY THESE PRESENTS

That I, the undersigned, being the present owner of the land shown on this plat and designated as A Replat of Lot 2, Block 30, Terrace Hills Addition, 6th Filing, an addition to the City of Odessa, Ector County, Texas, and whose name is subscribed hereto, does hereby dedicate unto the use of the public forever, all streets, alleys, water courses, drains, easements, and public places shown thereon for the purpose and consideration therein expressed, and an easement of egress and ingress for garbage and trash collection purposes is hereby granted.

Norman Ward

STATE OF TEXAS
COUNTY OF ECTOR

Before me, the undersigned authority, a notary public in and for the State of Texas, on this day personally appeared Norman Ward, known to me to be the person whose name is subscribed to the foregoing instrument, and acknowledged to me that he executed the same for the purpose and consideration therein expressed and in the capacity therein stated. Given under my hand and seal of office this 24 day of Oct, 1995.

Mary M. Wheeler Notary Public for the State of Texas

My Commission Expires 4/11/99

MARY M. WHEELER
Notary Public, State of Texas
My Commission Exp. 4-11-99