9

REPLAT OF LOTS 14, 15, 16, BLOCK 20;
OF THE REPLAT OF LOTS 1, 2, 3 BLOCK 20

UNIVERSITY GARDENS 4 TH FILING

ODESSA, TEXAS

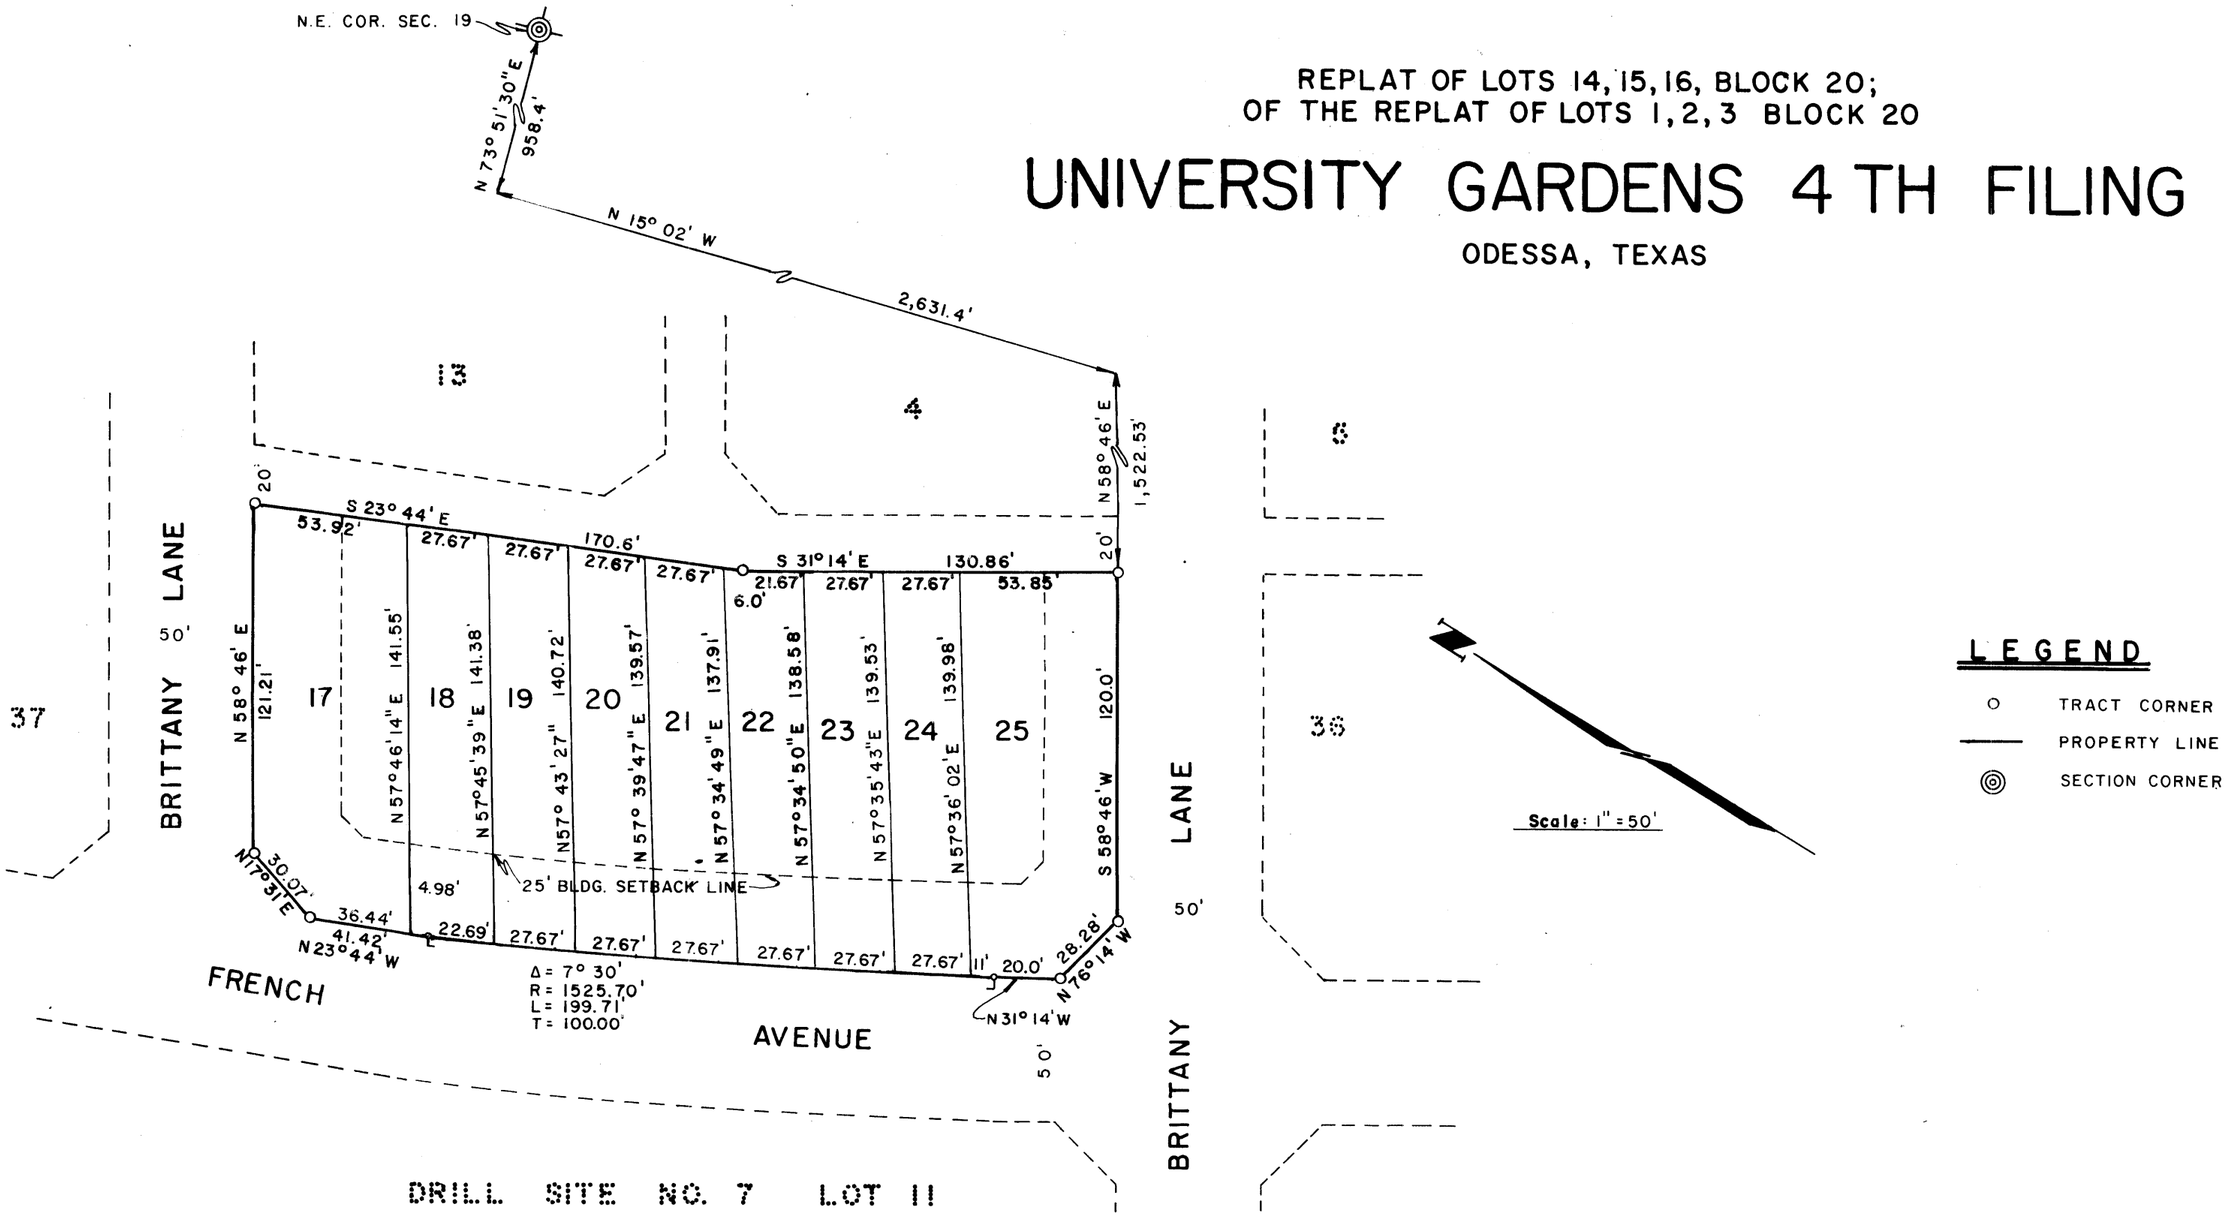

STATE OF TEXAS:
COUNTY OF ECTOR:

KNOW ALL MEN BY THESE PRESENTS

I, THE UNDERSIGNED OWNER OF THE LAND SHOWN ON THIS PLAT AND DESIGNATED AS "UNIVERSITY GARDENS 4TH FILING" AN ADDITION TO THE CITY OF ODESSA, ECTOR COUNTY, TEXAS, AND WHOSE NAME IS SUBSCRIBED HERETO, HEREBY DEDICATE TO THE USE OF THE PUBLIC FOREVER ALL STREETS, ALLEYS, WATER COURSES, DRAINS, EASEMENTS, AND PUBLIC PLACES SHOWN THEREON FOR THE PURPOSE AND CONSIDERATION THEREIN EXPRESSED.

Dan Peoples
DAN PEOPLES

STATE OF TEXAS:
COUNTY OF ECTOR:

BEFORE ME THE UNDERSIGNED AUTHORITY

A NOTARY PUBLIC IN AND FOR THE COUNTY OF ECTOR AND THE STATE OF TEXAS, ON THIS DAY PERSONALLY APPEARED DAN PEOPLES, KNOWN TO ME TO BE THE PERSON WHOSE NAME IS SUBSCRIBED TO THE FOREGOING INSTRUMENT AND ACKNOWLEDGED TO ME THAT HE EXECUTED THE SAME FOR THE PURPOSES AND CONSIDERATIONS THEREIN EXPRESSED AND IN THE CAPACITY THEREIN STATED.

GIVEN UNDER MY HAND AND SEAL OF OFFICE ON THIS 25th DAY OF January, 1978.

Vernice F. Johnson
NOTARY PUBLIC IN AND FOR ECTOR COUNTY, TEXAS

KNOW ALL PEOPLE BY THESE PRESENTS

THAT I, GARY N. HANER, DO HEREBY CERTIFY THAT I PREPARED THIS PLAT FROM AN ACTUAL AND ACCURATE SURVEY OF THE LAND AND THAT THE CORNER MONUMENTS SHOWN HEREON WERE PROPERLY PLACED UNDER MY SUPERVISION.

DATED: January 25, 1978. Gary N. Haner
REGISTERED PROFESSIONAL ENGINEER

CERTIFICATE OF DIRECTOR OF PUBLIC WORKS

I HEREBY CERTIFY THAT ALL REQUIREMENT OF THE "URBAN DEVELOPEMENT ORDINANCE" CONCERNING SUBMISSION AND/OR APPROVAL OF INFORMATION AND DATA TO THE DIRECTOR OF PUBLIC WORKS AND THE CITY ENGINEER REQUIRED FOR FINAL PLAT APPROVAL HAVE BEEN COMPLIED WITH FOR THIS SUBMISSION.

DATED: Feb 10th, 1978. Bryan N. Henderson
DIRECTOR OF PUBLIC WORKS

APPROVED THIS 12TH DAY OF JANUARY, 1978, BY THE PLANNING BOARD OF THE CITY OF ODESSA, TEXAS.

Arch F. Lick — CHAIRMAN
Judy Miller — DIRECTOR OF PLANNING

APPROVED THIS 31ST DAY OF JANUARY, 1978, BY THE CITY COUNCIL OF THE CITY OF ODESSA, TEXAS.

Curtis A. Webster — MAYOR
R. Luttrell — CITY MANAGER
Lena Walker — CITY SECRETARY

FILED FOR RECORD THIS 17th DAY OF February, 1978, AT 3 P.M.

RECORDED THIS 17th DAY OF February, 1978, AT 3 P.M. IN VOL. 19, PAGE 9, ECTOR COUNTY PLAT RECORDS.

Lucille Wolz
COUNTY CLERK OF ECTOR COUNTY, TEXAS