STATE OF TEXAS
COUNTY OF ECTOR

KNOW ALL MEN BY THESE PRESENTS

That we, the undersigned, being the present owners of Tract 9, Block 13, Westover Acres, 2nd. Filing, Ector County, Texas, have caused the same to be subdivided into lots, blocks, streets and alleys as shown and do hereby designate such addition as "Valley Addition" and hereby dedicate the streets and alleys to the public for their use, but in the event said streets and alleys shall cease to be used as such, the title thereto shall revert to us, our heirs and assigns, and do further grant mineral Lessees the use of the streets and alleys as herein dedicated for rights of ingress and egress for laying pipelines, telephone and telegraph lines therein.

WITNESS MY HAND AT ODESSA, TEXAS, ON THIS 25th DAY OF September, 1958.

B. W. Fields
B. W. Fields

Howard Eudy
Howard Eudy

STATE OF TEXAS
COUNTY OF ECTOR

BEFORE ME, THE UNDERSIGNED AUTHORITY,

A Notary Public in and for the County of Ector, State of Texas, on this day personally appeared B. W. Fields and Howard Eudy, known to me to be the persons whose names are subscribed to the foregoing instrument and acknowledged to me that they executed the same for the purposes and considerations therein expressed.

GIVEN UNDER MY HAND AND OATH OF OFFICE ON THIS 25th DAY OF September, 1958.

Athalie H. Maddux
Notary Public in and for Ector County, Texas.

STATE OF TEXAS
COUNTY OF ECTOR

I, Wilbur L. Ash, Registered Public Surveyor of the State of Texas, do hereby certify that the above plat of "Valley Addition" represents a survey made by me on the ground in September, 1958.

Wilbur L. Ash
Wilbur L. Ash
Registered Public Surveyor

STATE OF TEXAS
WILBUR L. ASH
1022
REGISTERED PUBLIC SURVEYOR

This plat of "Valley Addition" is hereby approved:

Approved: Preston Cooke ~~Date:~~ Sept 29, 1958.
Chairman of Ector County Planning Board

Filed for record this 29 day of Sept, 1958, at 2 PM, in Vol. 7, Page 7.

Recorded this 29 day of Sept, 1958, at 4 PM.

Edna Smith
Edna Smith, County Clerk, Ector County, Texas.

VALLEY ADDITION

A REPLAT OF TRACT 9, BLOCK 13, WESTOVER ACRES, 2ND FILING

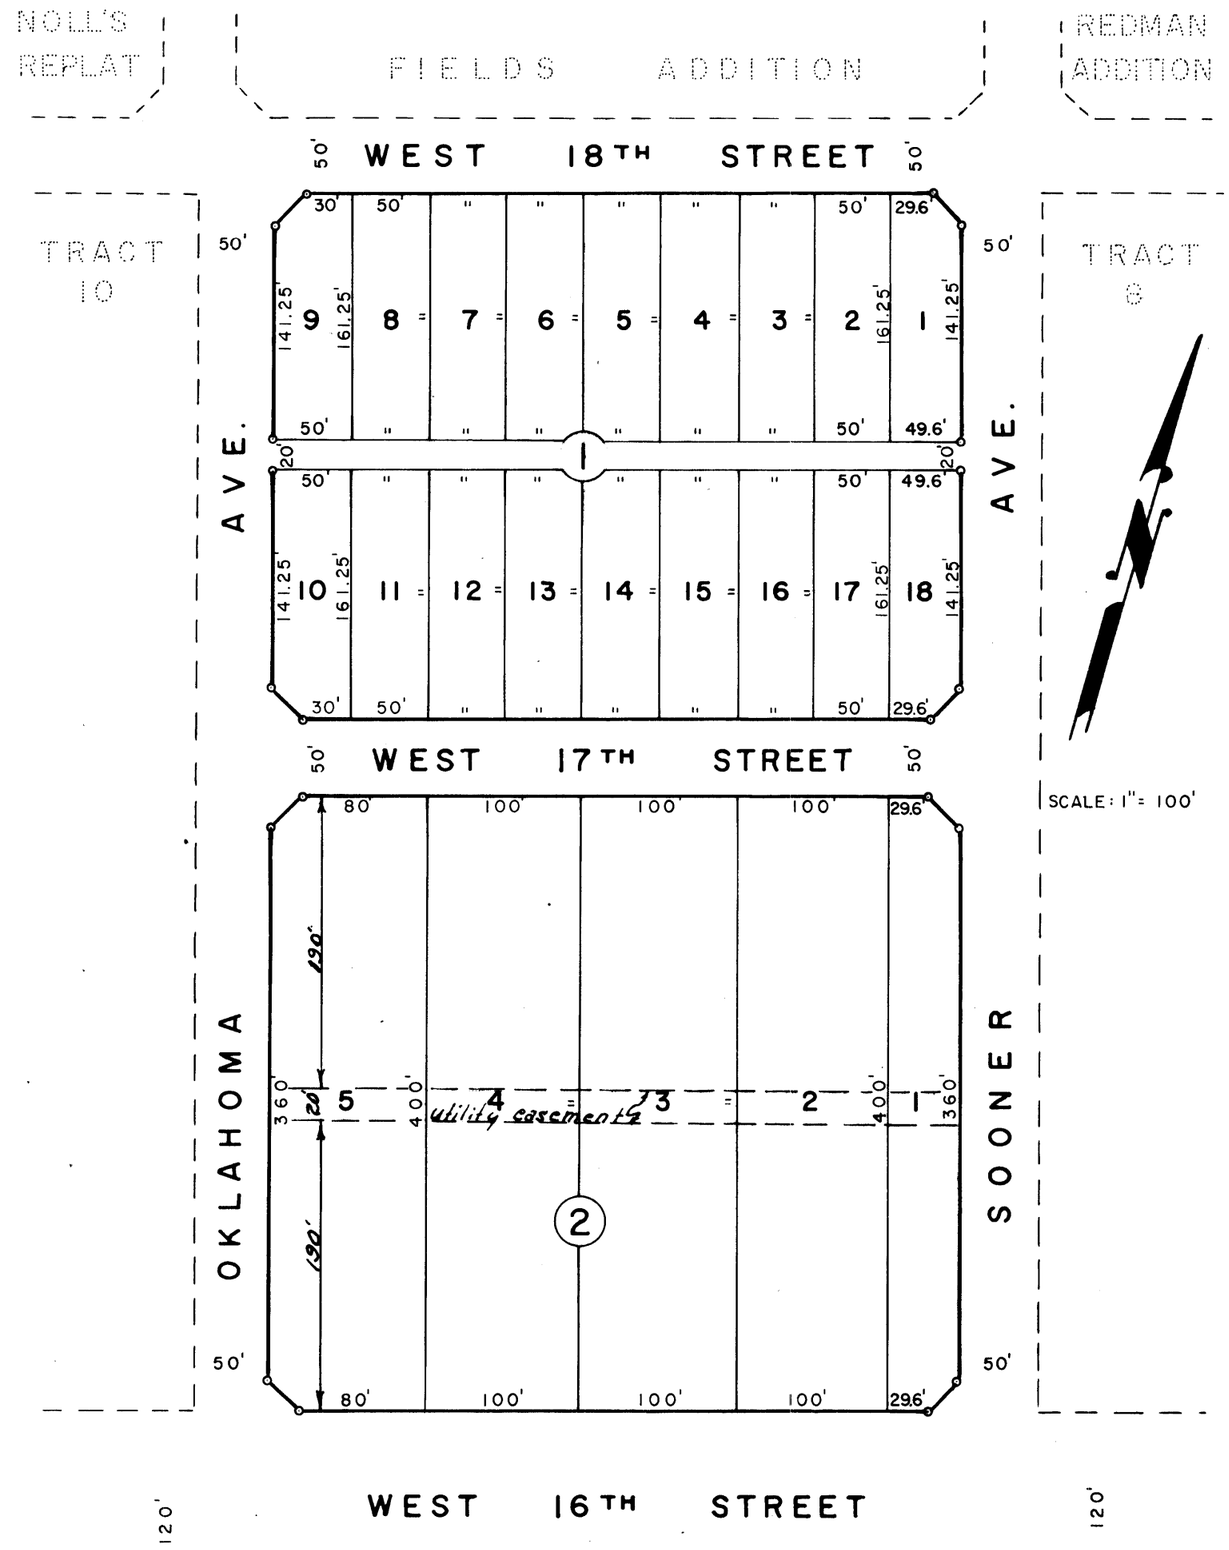

LEGEND

BLOCK CORNER

STREET CUTBACK