REPLAT OF
WADDELL ADDITION

AN ADDITION TO THE CITY OF ODESSA, ECTOR COUNTY, TEXAS
IN SECTION 33 BLOCK 42 T2S T&P RR CO SURVEY

Note
This map made to show the change from the original plat of the West boundary line. This change makes Pine St. 60 feet wide along the West Line of Waddell Addition.
M.E. Spry

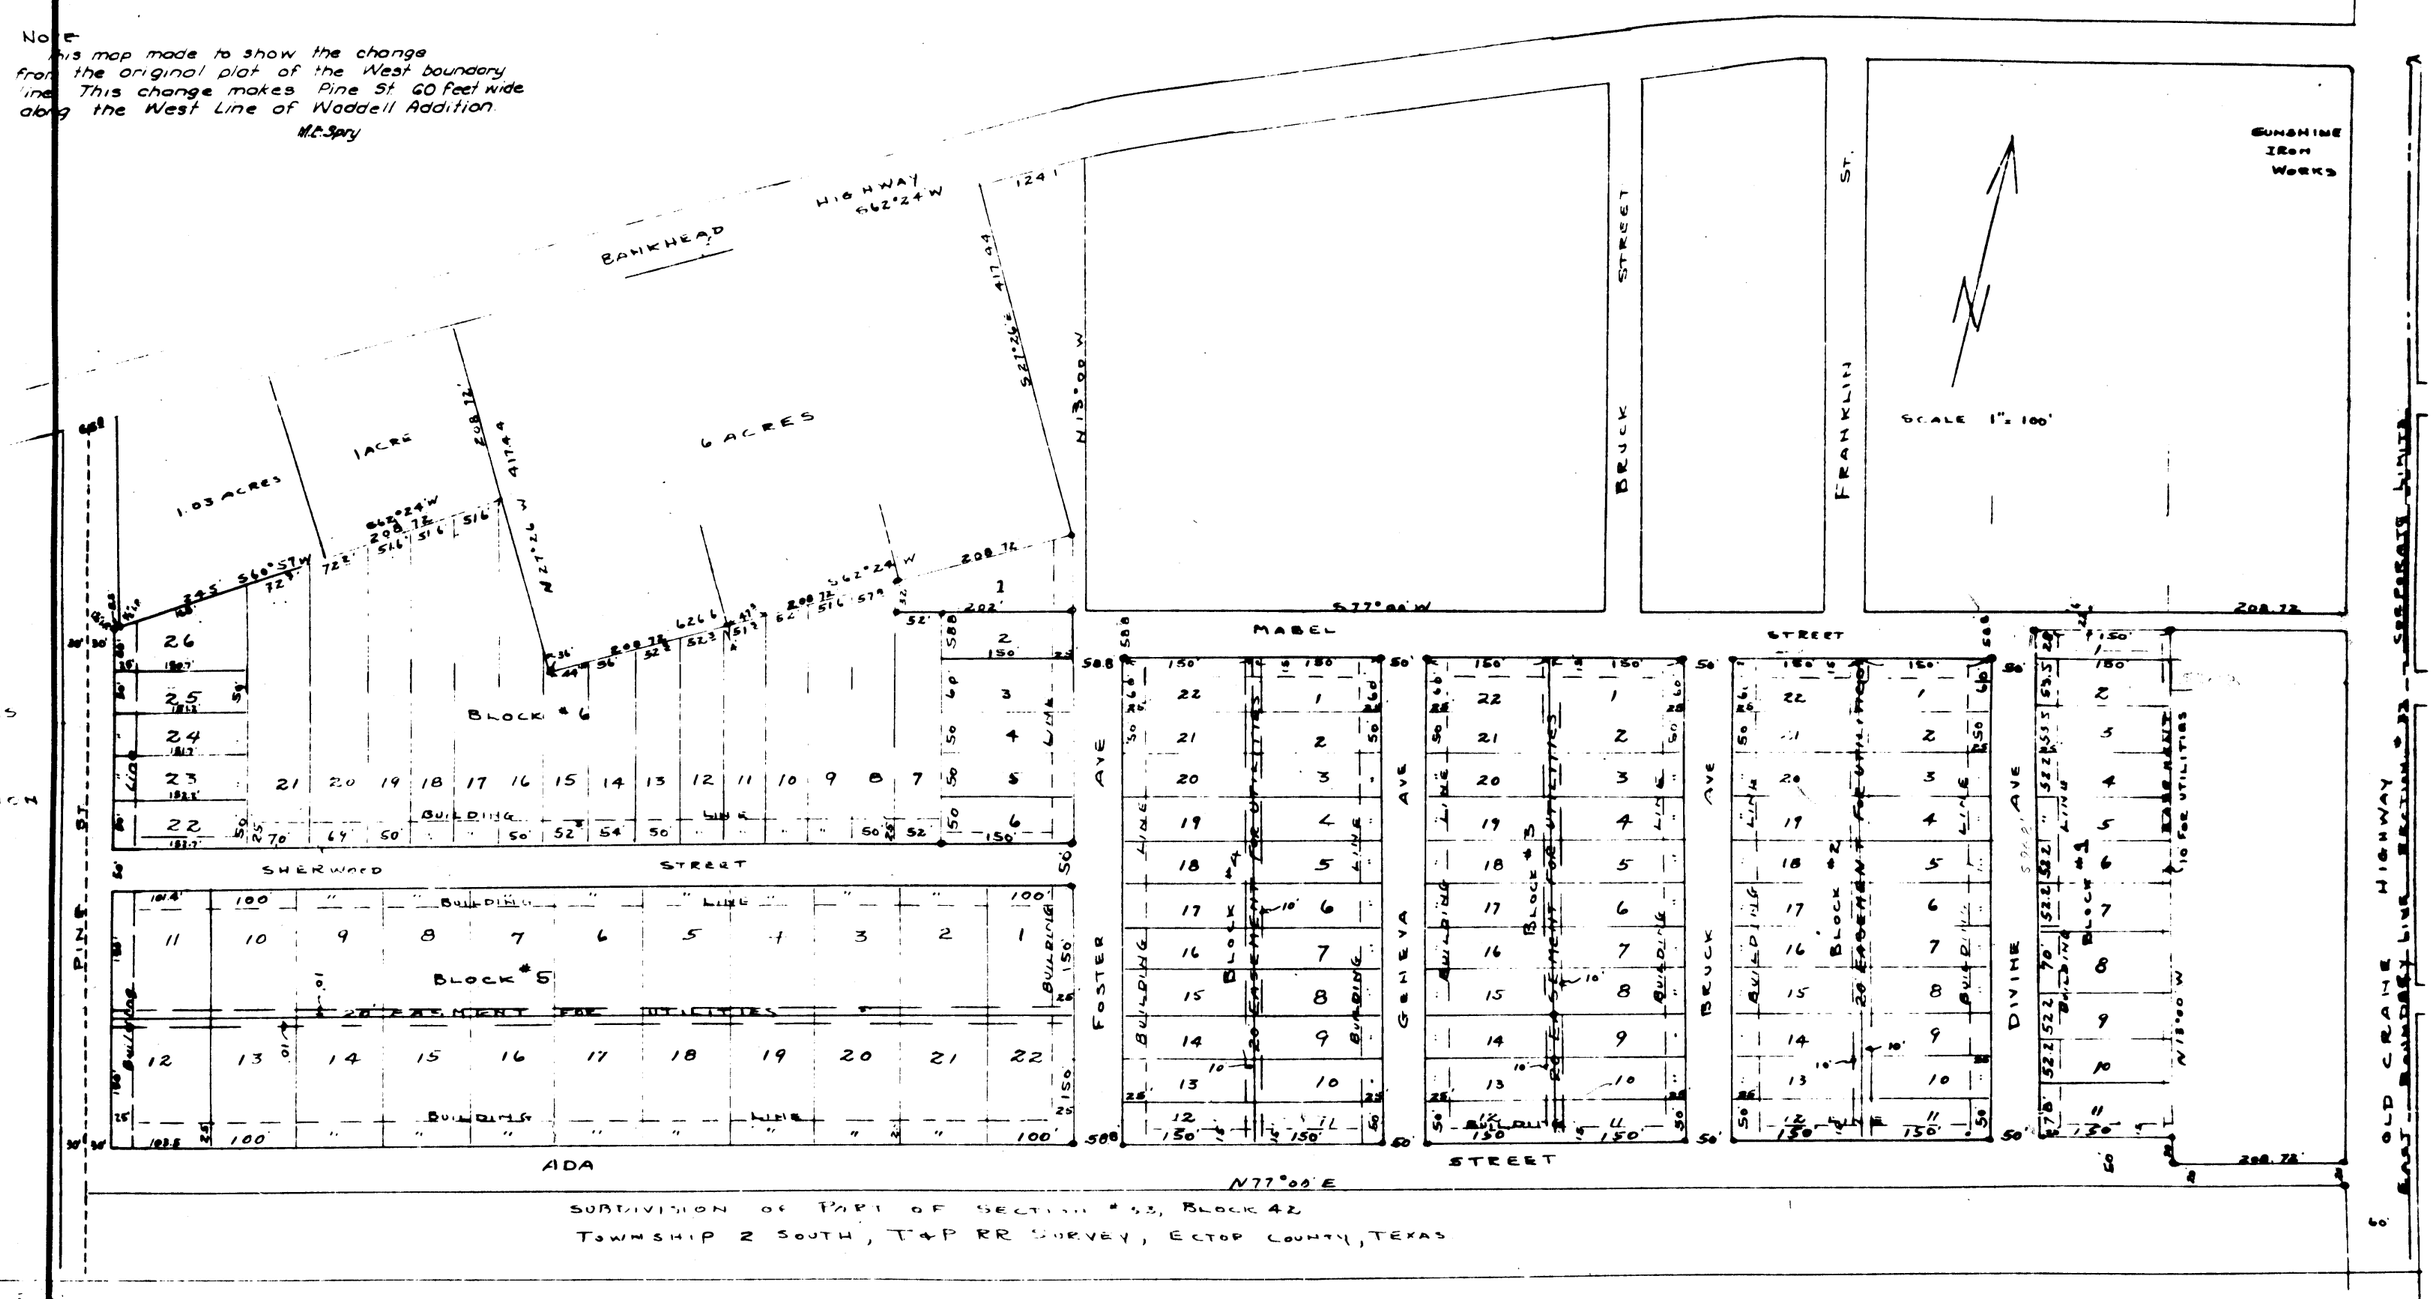

BEFORE ME, A NOTARY PUBLIC IN AND FOR THE COUNTY OF ECTOR AND STATE OF TEXAS ON THIS DAY PERSONALLY APPEARED M.E. SPRY KNOWN TO ME TO BE THE PERSON WHOSE NAME HAS BEEN SUBSCRIBED TO THE FOREGOING INSTRUMENT AND ACKNOWLEDGED TO ME THAT HE EXECUTED THE SAME FOR THE PURPOSES AND CONSIDERATIONS THEREIN EXPRESSED.
GIVEN UNDER MY HAND AND SEAL OF OFFICE THIS THE 23RD DAY OF July 1946 A.D.

Elizabeth Davis
NOTARY PUBLIC IN AND FOR ECTOR COUNTY TEXAS.

Filed for Record this 28 day of Aug 1946 o'clock A.M.
Earl Davis
County Clerk, Ector County, Texas

I, M.E. SPRY, SURVEYOR DO HEREBY CERTIFY THAT THE ANNEXED PLAT IS CORRECT ACCORDING TO SURVEY MADE ON THE GROUND FOR G.F. WADDELL.

M.E. Spry
Reg Prof Engr of Texas
Dated July 23 1946

This
Waddell
Approved
Approved
Noted