WADDELL ADDITION

AN ADDITION TO THE TOWN OF ODESSA, ECTOR COUNTY, TEXAS.

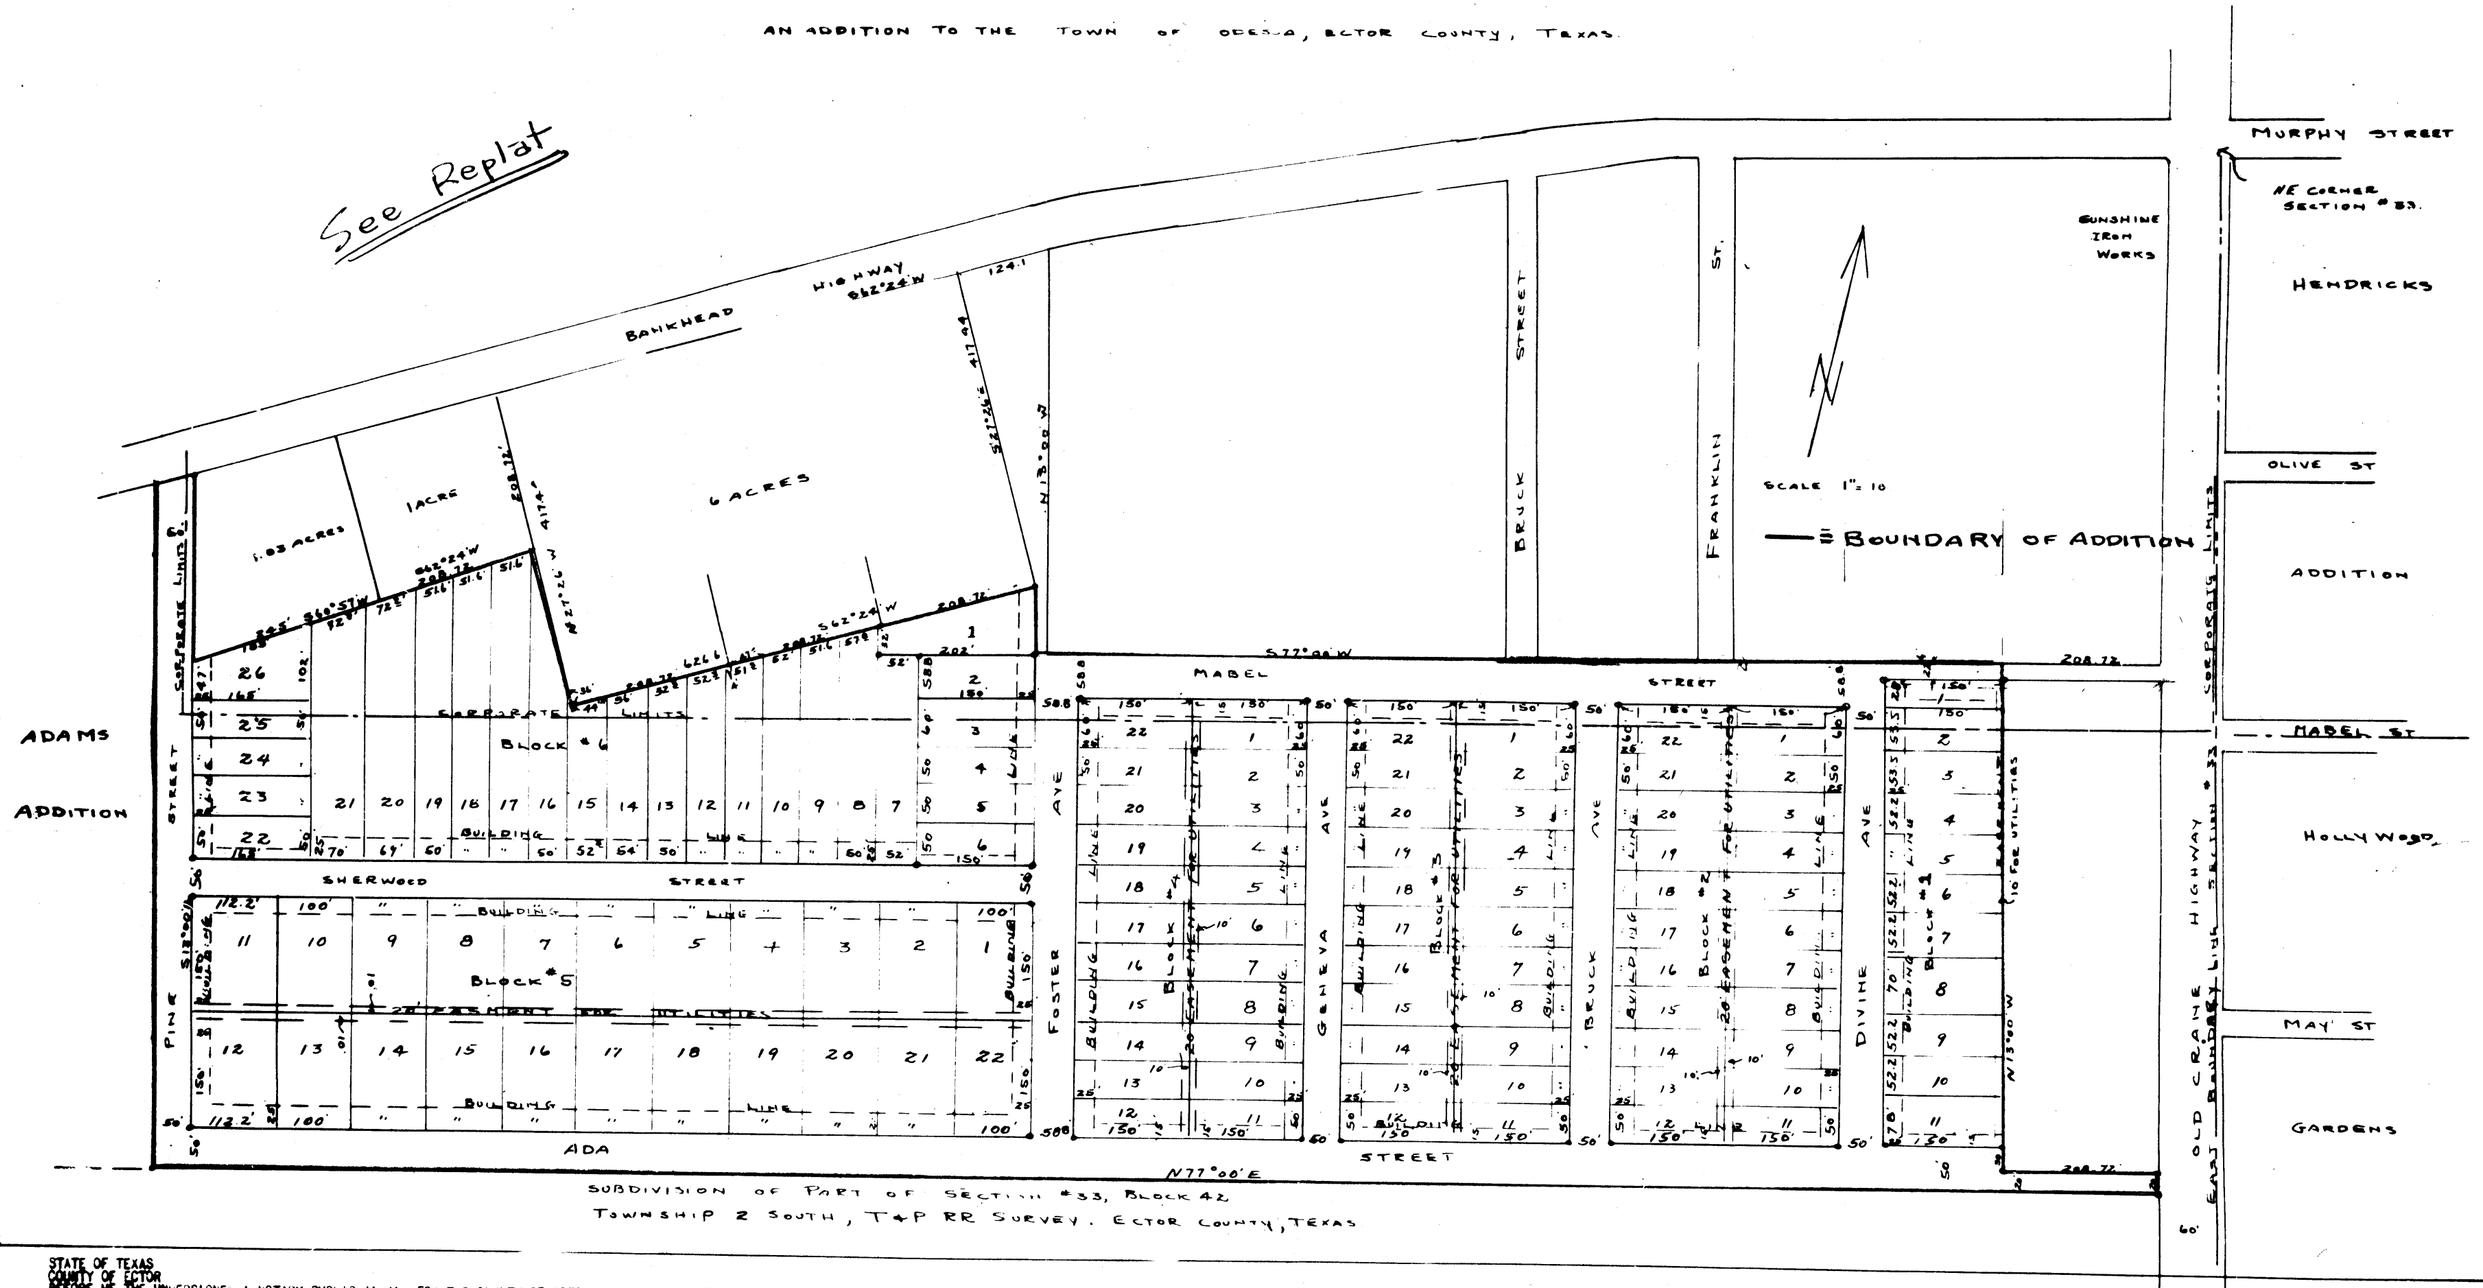

SUBDIVISION OF PART OF SECTION #33, BLOCK 42
TOWNSHIP 2 SOUTH, T&P RR SURVEY. ECTOR COUNTY, TEXAS

STATE OF TEXAS
COUNTY OF ECTOR
BEFORE ME THE UNDERSIGNED A NOTARY PUBLIC IN AND FOR THE COUNTY OF ECTOR AND STATE OF TEXAS ON THIS DAY PERSONALLY APPEARED J.R.WILSON KNOWN TO ME TO BE THE PERSON WHOSE NAME HAS BEEN SUBSCRIBED TO THE FOREGOING INSTRUMENT AND ACKNOWLEDGED TO ME THAT HE EXECUTED FOREGOING INSTRUMENT FOR THE PURPOSES AND CONSIDERATIONS THEREIN EXPRESSED.
GIVEN UNDER MY HAND AND SEAL THIS THE 18TH DAY OF SEPT. 1944 A.D.

Elizabeth Irvine
NOTARY PUBLIC IN AND FOR ECTOR COUNTY TEXAS.

I J.R.WILSON SURVEYOR DO HEREBY CERTIFY THAT THE ANNEXED PLAT IS TRUE AND CORRECT AND ACCORDING TO AN ACTUAL SURVEY MADE ON THE GROUND FOR G.F.WADDELL.

J. R. Wilson
LAND SURVEYOR
9/18/44