WEST INTERSTATE INDUSTRIAL SITE 2-41

BEING A 15.00 ACRE TRACT OF LAND
IN SECTION 41, BLOCK 42, T-2-S, T.&P. RY. CO. SURVEY,
ECTOR COUNTY, TEXAS

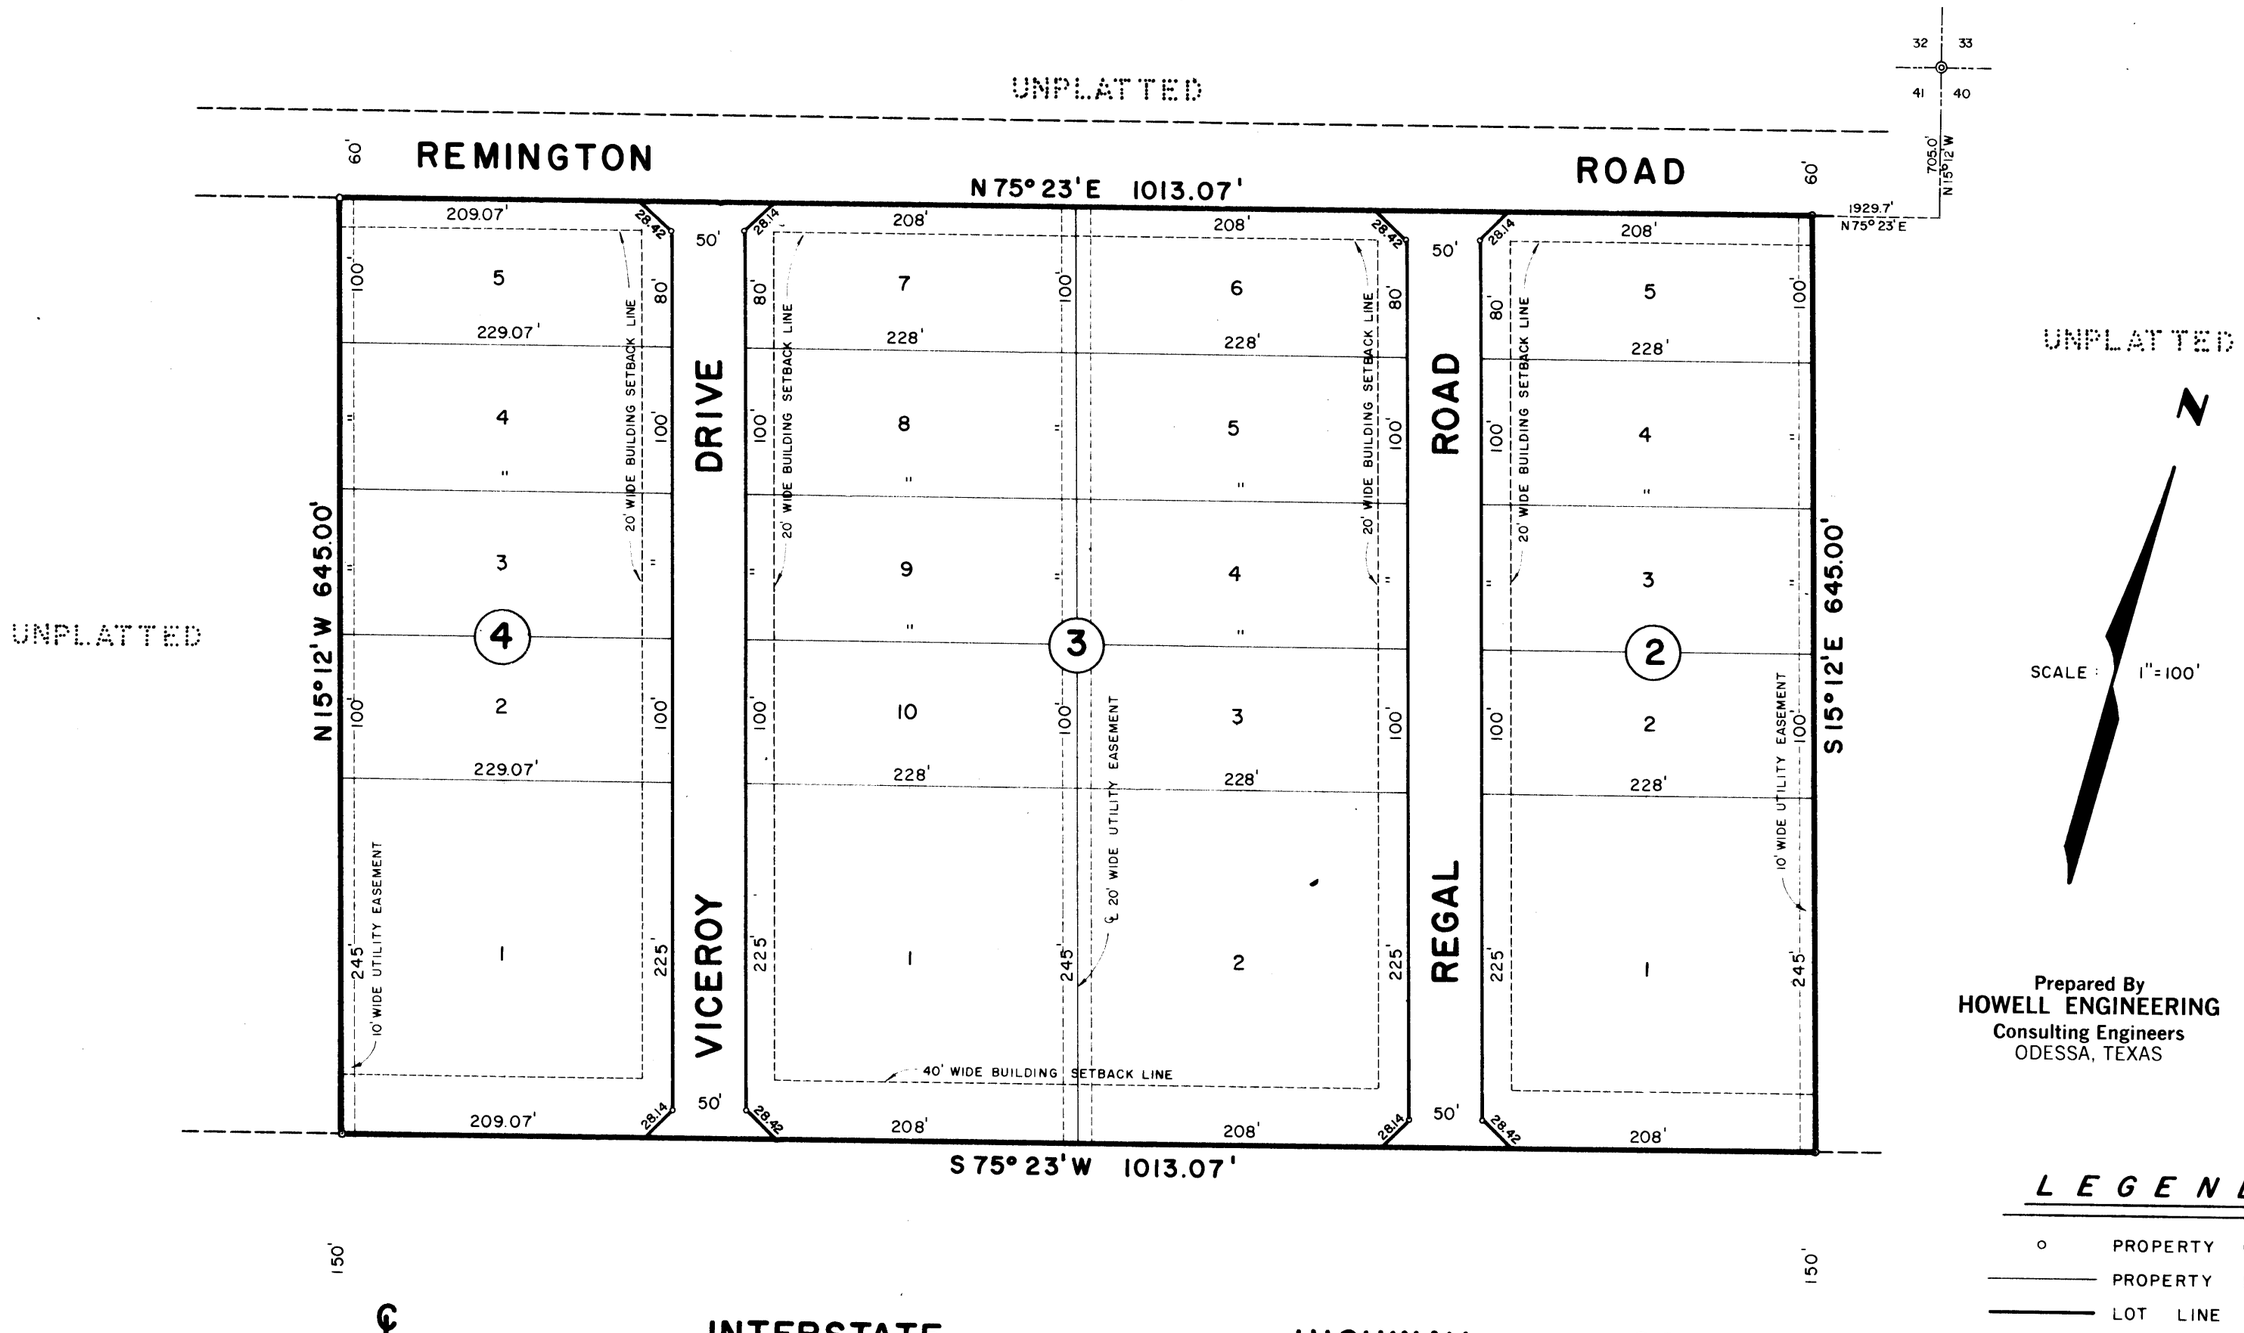

Prepared By
HOWELL ENGINEERING
Consulting Engineers
ODESSA, TEXAS

LEGEND

○	PROPERTY CORNER
———	PROPERTY LINE
———	LOT LINE

STATE OF TEXAS
COUNTY OF ECTOR

KNOW ALL MEN BY THESE PRESENTS

I, THE UNDERSIGNED OWNER OF THE LAND SHOWN ON THIS PLAT AND DESIGNATED AS "WEST INTERSTATE INDUSTRIAL SITE 2-41", AN ADDITION TO THE CITY OF ODESSA, ECTOR COUNTY, TEXAS, AND WHOSE NAME IS SUBSCRIBED HERETO, HEREBY DEDICATE TO THE USE OF THE PUBLIC FOREVER ALL STREETS, ALLEYS, WATER COURSES, DRAINS, EASEMENTS, AND PUBLIC PLACES SHOWN THEREON FOR THE PURPOSE AND CONSIDERATION THEREIN EXPRESSED, AND AN EASEMENT OF EGRESS AND INGRESS FOR GARBAGE AND TRASH COLLECTION IS HEREBY GRANTED.

Rudolph Jones
RUDOLPH JONES

STATE OF TEXAS
COUNTY OF ECTOR

BEFORE ME THE UNDERSIGNED AUTHORITY

A NOTARY PUBLIC IN AND FOR ECTOR COUNTY, TEXAS, ON THIS DAY PERSONALLY APPEARED RUDOLPH JONES, KNOWN TO ME TO BE THE PERSON WHOSE NAME IS SUBSCRIBED TO THE FOREGOING INSTRUMENT, AND ACKNOWLEDGED TO ME THAT HE EXCUTED THE SAME FOR THE PURPOSE AND CONSIDERATION THEREIN EXPRESSED AND IN THE CAPACITY THEREIN STATED.

GIVEN UNDER MY HAND AND SEAL OF OFFICE THIS 31st DAY OF May, 1979.

Janie Howell
NOTARY PUBLIC IN AND FOR ECTOR COUNTY, TEXAS

MY COMMISSION EXPIRES 3-17-80

NOTARY PUBLIC COUNTY OF ECTOR, TEXAS

APPROVED THIS 10th DAY OF MAY, 1979, BY THE PLANNING BOARD OF THE CITY OF ODESSA, TEXAS

Art F. Irish
CHAIRMAN

Judy L. Miller
DIRECTOR OF PLANNING

STATE OF TEXAS
COUNTY OF ECTOR

I, S. W. HOWELL, A REGISTERED PUBLIC SURVEYOR OF THE STATE OF TEXAS, DO HEREBY CERTIFY THAT THIS PLAT REPRESENTS A SURVEY MADE BY ME ON THE GROUND, AND THAT THE LINES AND DIMENSIONS ARE TRUE AND CORRECT TO THE BEST OF MY KNOWLEDGE AND BELIEF.

DATED May 15, 1979

S.W. Howell
S. W. HOWELL
REGISTERED PUBLIC SURVEYOR

THIS PLAT IS HEREBY APPROVED BY THE ECTOR COUNTY COMMISSIONERS COURT ON THIS 29th DAY OF MAY, 1979.

BY: Gary L. Watkins
GARY L. WATKINS
COUNTY JUDGE

FILED FOR RECORD THIS 5 DAY OF June, 1979, AT 2:00 P M.
RECORDED THIS 5 DAY OF June, 1979, AT 2:30 P M. IN VOLUME 20, PAGE 49, ECTOR COUNTY PLAT RECORDS.

Lucille Wolf
COUNTY CLERK OF ECTOR COUNTY, TEXAS