WESTERN SKIES ADDITION

2ND. FILING

A SUBDIVISION OF 54.68 ACRES OF LAND LOCATED IN
SECTION 15, BLOCK 43, T-2-S, T. & P. RAILROAD COMPANY SURVEY
ECTOR COUNTY, TEXAS

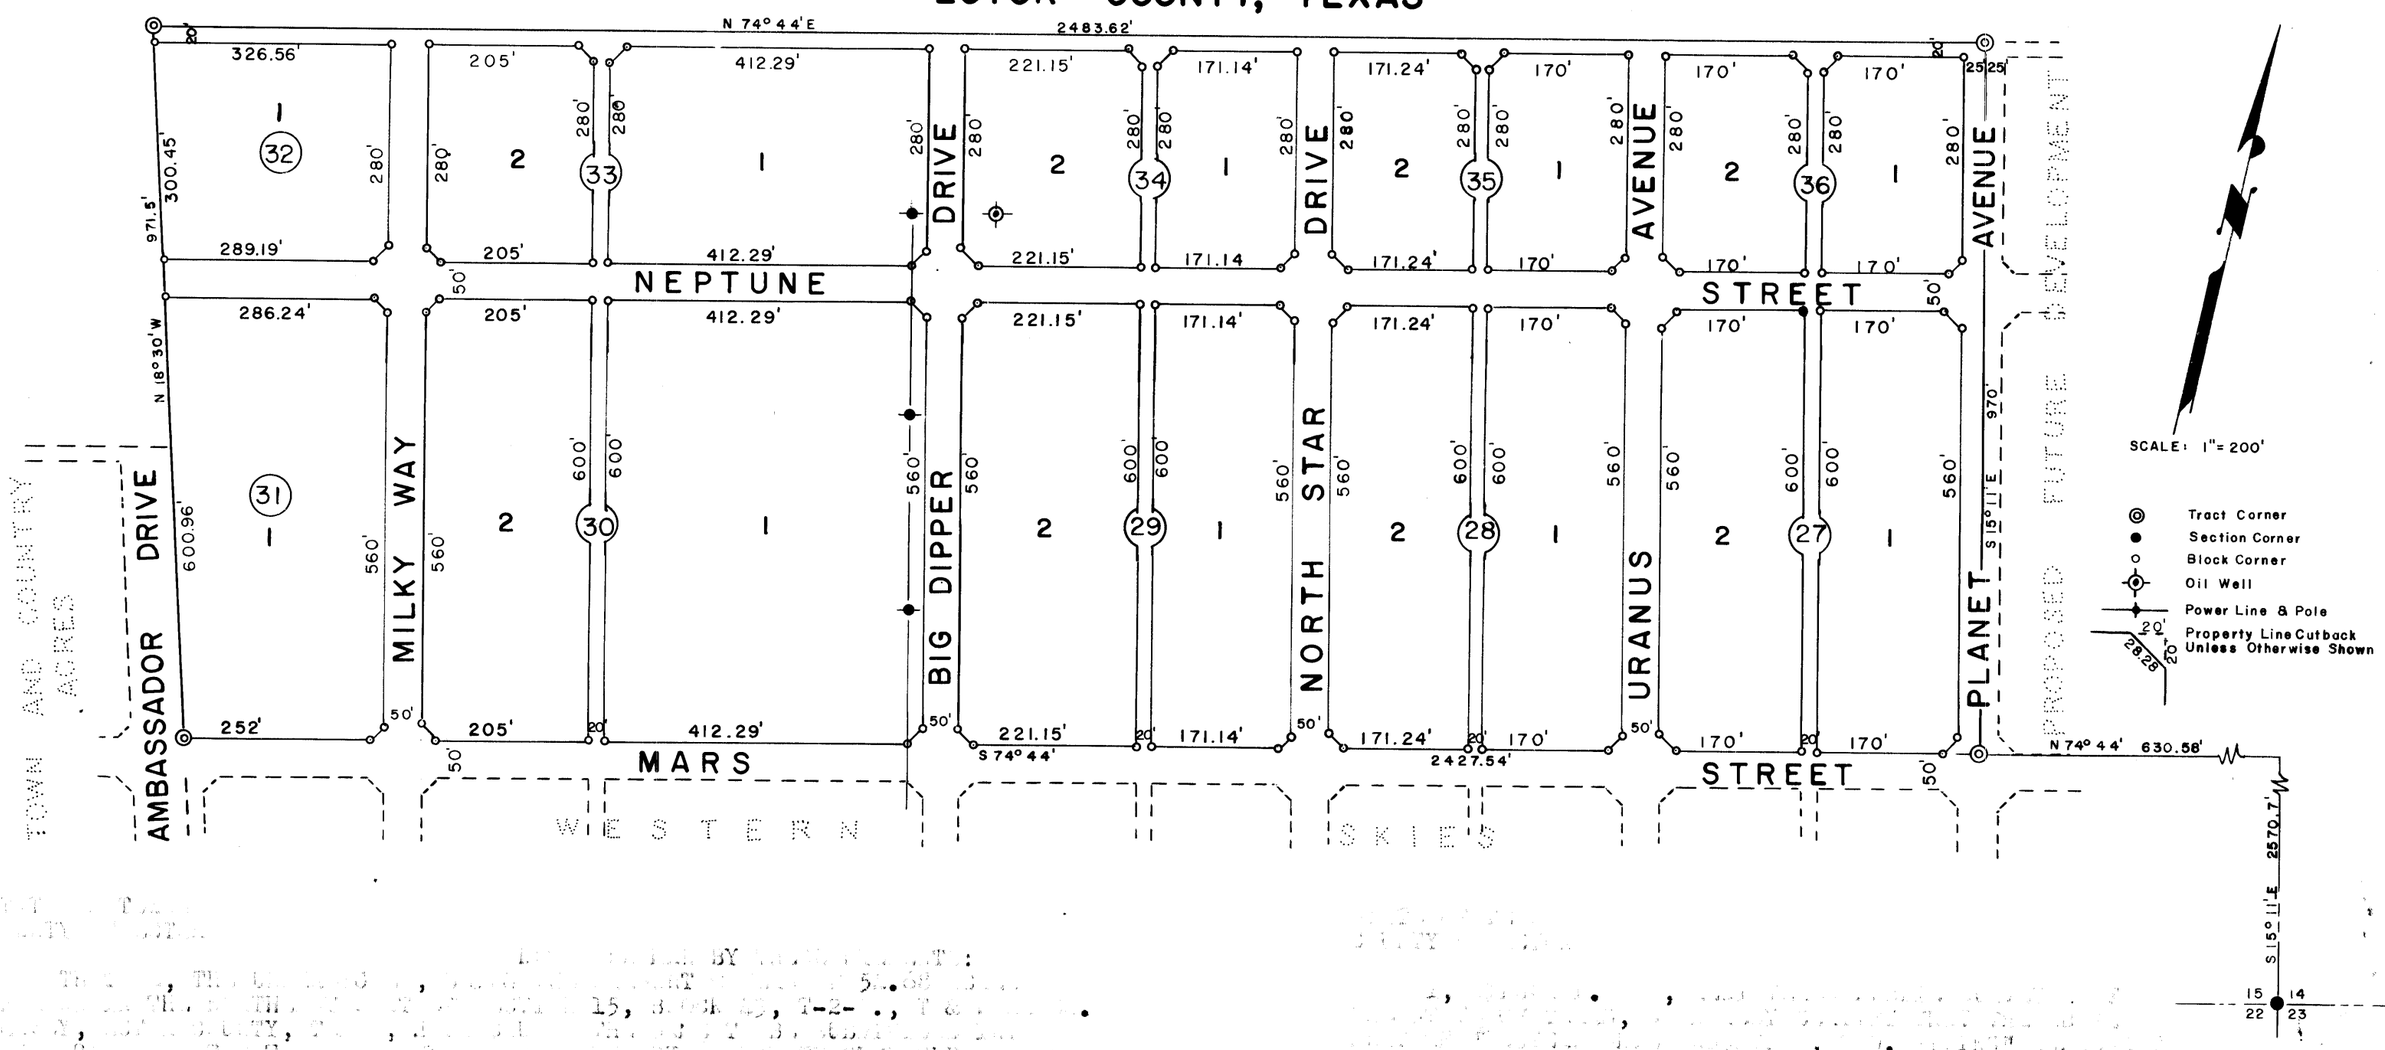

[illegible] BY [illegible]:

[illegible] 15, BLOCK 43, T-2-S, T & [illegible]

[illegible] DESIGNATE SUCH [illegible] AND [illegible] RIGHTS-[illegible], BUT IN THE EVENT [illegible] SHALL [illegible]

[illegible] 21 [illegible] May [illegible], 1963.

Joseph M. Oconnor — C. A. Noll
H. C. McCulloch — Edward L. Roskelley
Jack Nolan — W. G. Barton

STATE OF TEXAS
COUNTY OF ECTOR

BEFORE ME THE UNDERSIGNED [illegible] NOTARY PUBLIC IN [illegible] ECTOR COUNTY, TEXAS, ON THIS DAY [illegible] JOSEPH M. OCONNOR, H. C. McCULLOCH, JACK NOLAN, C. A. NOLL, EDWARD L. ROSKELLEY AND W. G. BARTON [illegible] TO BE THE PERSONS WHOSE [illegible] SUBSCRIBED TO THE FOREGOING INSTRUMENT [illegible] ACKNOWLEDGED TO [illegible] EXECUTED THE [illegible] CONSIDERATIONS THE[illegible] AND IN THE [illegible] STATED.

GIVEN [illegible] 21 May, 1963

Veta Vatow
[illegible] COUNTY, [illegible]

[illegible], 1959.

Wilbur L. Ash

STATE OF TEXAS
WILBUR L. ASH
1922
REGISTERED PUBLIC SURVEYOR

[illegible], 2ND FILING [illegible] May 23, 1963.

[illegible] Emil F. Beck ATTEST: H. Dale Williamson

[illegible] May 27, 1963.

[illegible]: Gerald S. Fugit

[illegible] 27 MAY, 1963, 11 A.
[illegible] 27 MAY, 1963, 11 A.
[illegible] 11, 42,

Edna Smith