PLAT OF WESTGATE ACRES

15.04 ACRES OF LAND IN SECTION 13, BLOCK 43, T·2·S, T&P RY COMPANY, SURVEY, ECTOR COUNTY, TEXAS

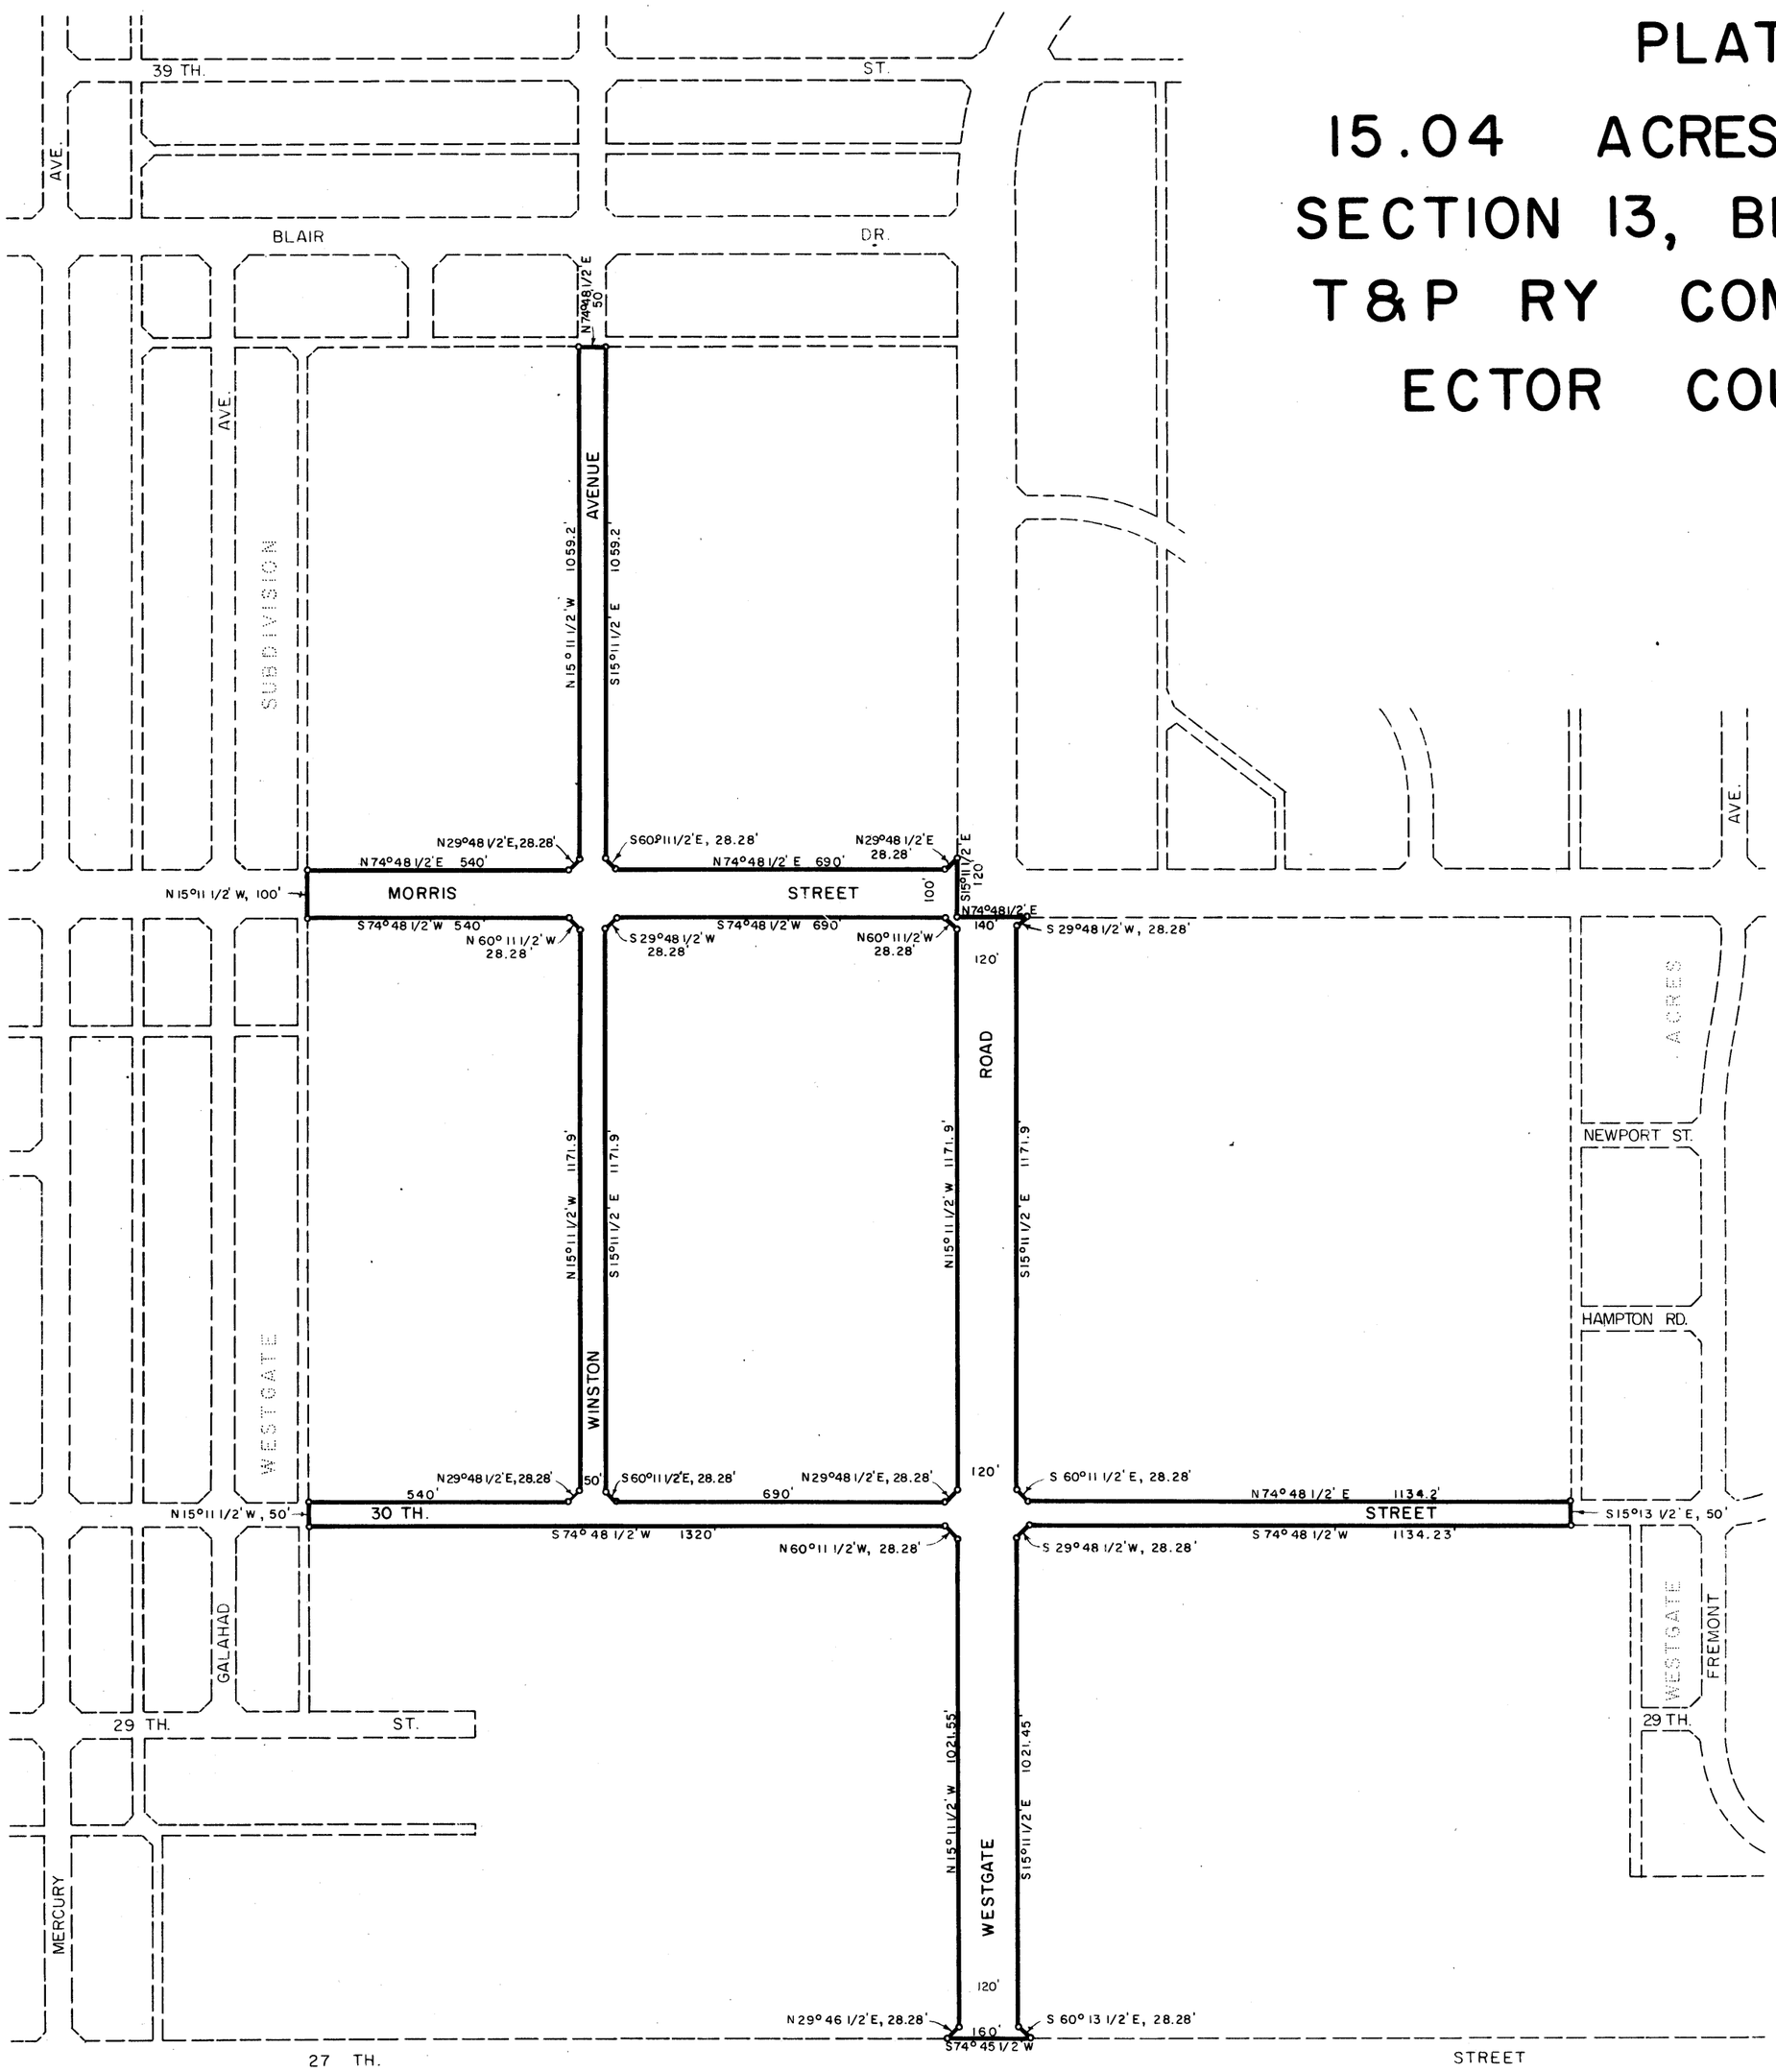

Scale: 1" = 300'

THIS PLAT IS HEREBY APPROVED, APRIL 13th, 1964

APPROVED: Earl F. Beck
CHAIRMAN PLANNING BOARD

APPROVED: H. Dale Williamson
CITY PLANNING ENGINEER

APPROVED: Gerald L. Fugt
COUNTY JUDGE

STREETS SHOWN ON THIS PLAT WERE FORMERLY DEDICATED TO THE PUBLIC BY INSTRUMENT RECORDED IN VOLUME 452, PAGE 16, ECTOR COUNTY DEED RECORDS, DATED MARCH 23, 1964.

FILED FOR RECORD ON THIS 13 DAY OF April 1964, AT 2 P.M.
RECORDED THIS 13 DAY OF April 1964, AT 2 P.M. IN VOL. 12, PAGE 11, ECTOR COUNTY, PLAT RECORDS.

Edna Smith
COUNTY CLERK OF ECTOR COUNTY, TEXAS

STATE OF TEXAS:
COUNTY OF ECTOR:

I, KENNETH E. ESMOND, A REGISTERED PUBLIC SURVEYOR OF THE STATE OF TEXAS DO HEREBY CERTIFY THAT THE ABOVE PLAT REPRESENTS A SURVEY MADE BY ME ON THE GROUND AND THAT THE LINES AND DIMENSIONS ARE TRUE AND CORRECT TO THE BEST OF MY KNOWLEDGE AND BELIEF.

DATED: April 11 1964

Kenneth E. Esmond
KENNETH E. ESMOND