WESTSIDE ADDITION

BEING A REPLAT OF BROWN ADDITION AND AN ADDITION OF 1.72 ACRES OF LAND IN SECTION 20, BLOCK 42, T-2-S, T&P RR CO. SURVEY
ECTOR COUNTY, TEXAS

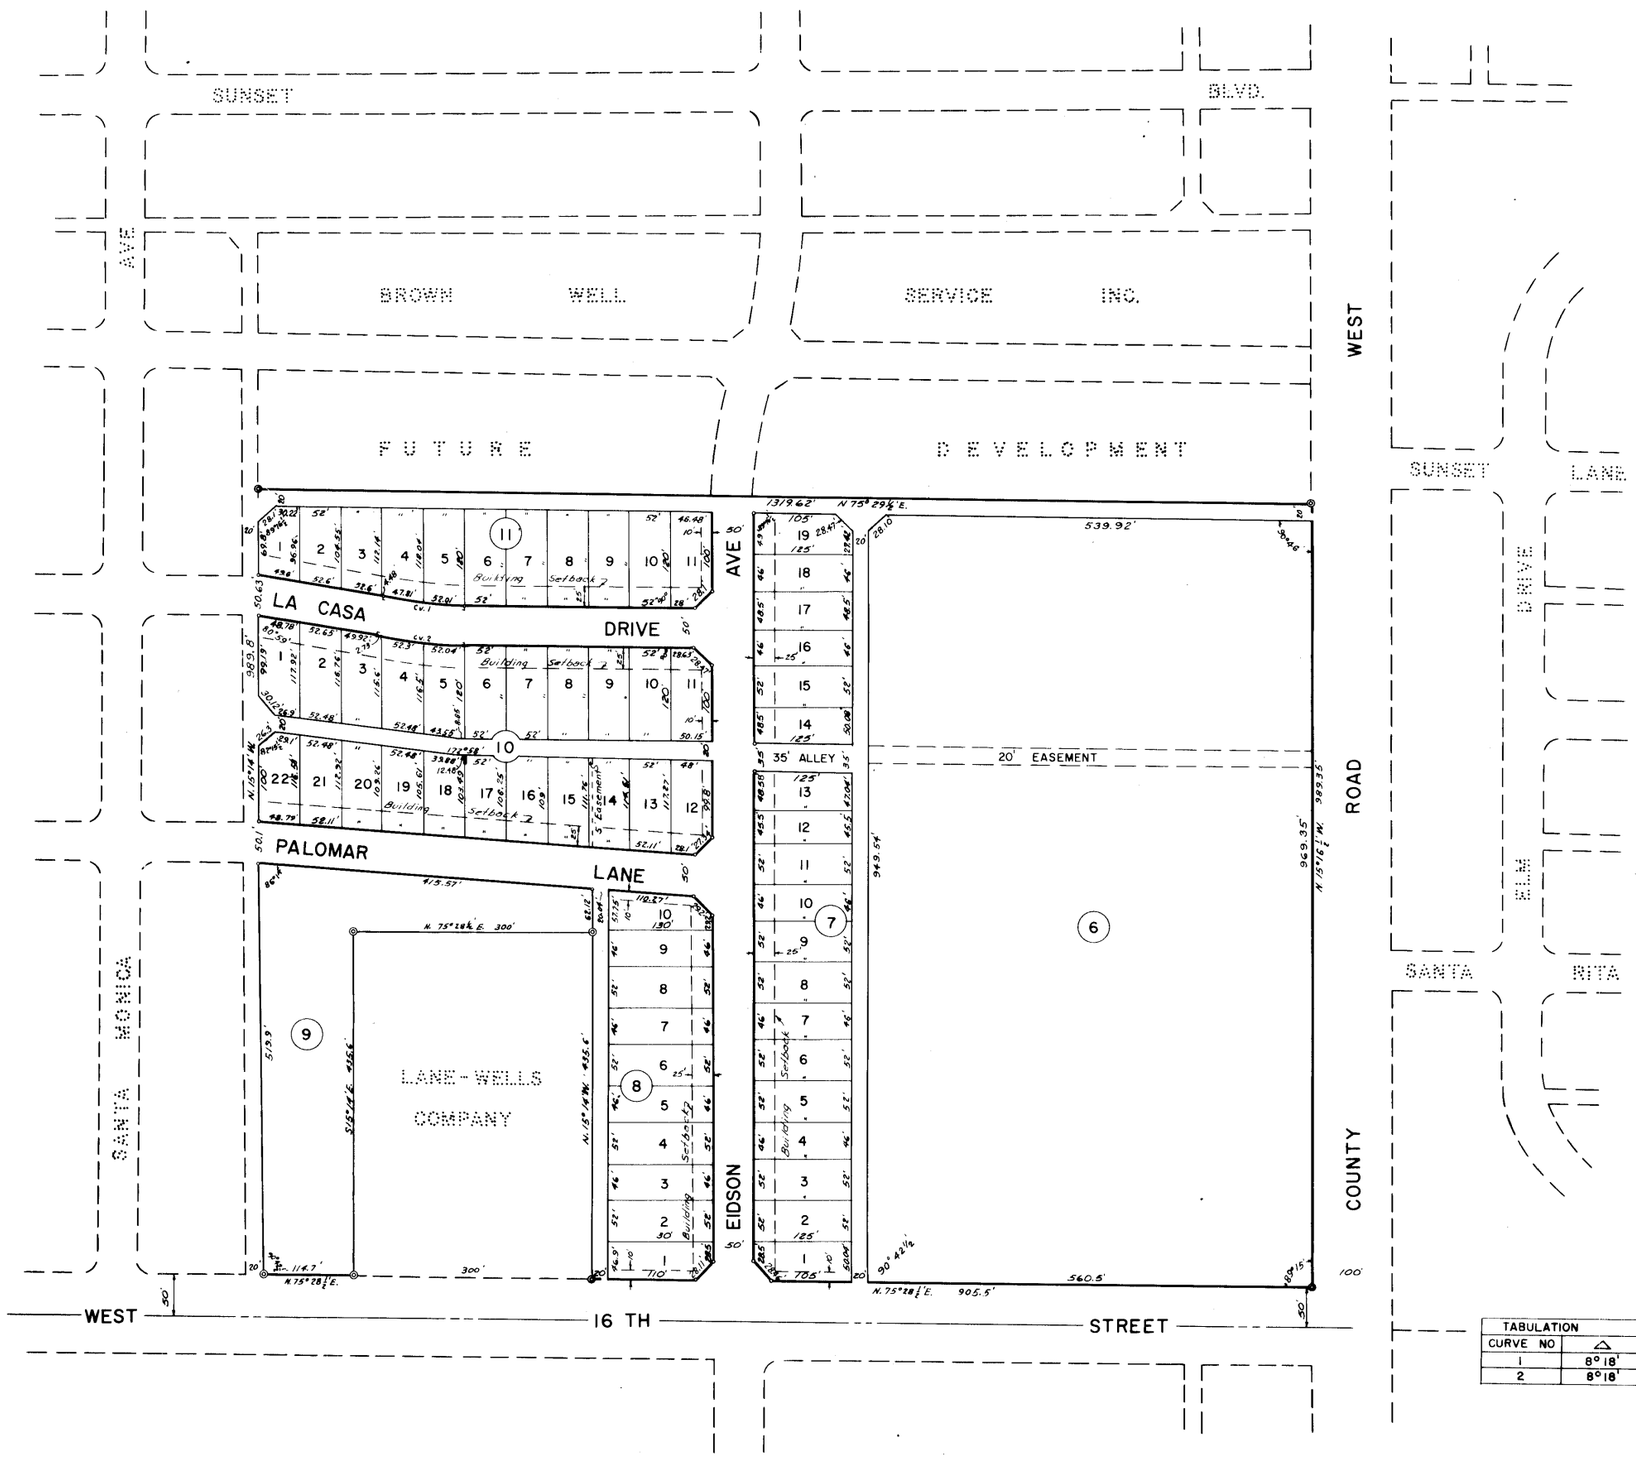

TABULATION		OF	CURVE		DATA
CURVE NO	△	D	T	R	L
1	8° 18'	8° 18.9'	50	689.1	99.82
2	8° 18'	7° 45.2'	53.63	739.1	107.07

STATE OF TEXAS
COUNTY OF ECTOR

I, KENNETH E ESMOND, A REGISTERED PUBLIC SURVEYOR OF THE STATE OF TEXAS, DO HEREBY CERTIFY THAT ABOVE PLAT OF WESTSIDE ADDITION REPRESENTS A SURVEY MADE BY ME ON THE GROUND AND THAT THE LINES AND DIMENSIONS ARE TRUE AND CORRECT TO THE BEST OF MY KNOWLEDGE AND BELIEF.

DATED: February 2 1958

Kenneth E Esmond
REGISTERED PUBLIC SURVEYOR

STATE OF TEXAS KENNETH E ESMOND 54 REGISTERED PUBLIC SURVEYOR

FILED FOR RECORD 4th DAY OF March, 1958. RECORDED 4th DAY OF March, 1958 AT 2:00 P.M. IN VOLUME 6 PAGE 23 ECTOR COUNTY PLAT RECORDS.

Edna Smith
COUNTY CLERK OF ECTOR COUNTY

THIS PLAT OF "WESTSIDE ADDITION" IS HEREBY APPROVED.
DATED: Dec. 19, 1957.

Harold R Downs
MAYOR

Kirk E Pepia
CITY MANAGER

Christy Parks
CITY PLANNING BOARD

Raymond F. Fugua
CITY SECRETARY

STATE OF TEXAS
COUNTY OF ECTOR

KNOW ALL MEN BY THESE PRESENTS

THAT WE, THE UNDERSIGNED, BEING THE PRESENT OWNERS OF BROWN ADDITION AND A 1.72 ACRE TRACT OF LAND IN SECTION 20, BLOCK 42, T-2-S, T&P RR CO. SURVEY, ECTOR COUNTY, TEXAS, HAVE CAUSED THE SAME TO BE RESURVED AND REPLATTED AS SHOWN HEREON AND DO HEREBY DESIGNATE SUCH AS "WESTSIDE ADDITION" AS SHOWN HEREON.

WITNESS OUR HANDS AT ODESSA, TEXAS THIS 26th DAY OF Feb. 1958.

BMW PROPERTIES INC.

A C BASSETT, PRESIDENT

Q. B. McMAHON, SECRETARY

STATE OF TEXAS
COUNTY OF ECTOR

BEFORE ME THE UNDERSIGNED AUTHORITY

A NOTARY PUBLIC IN AND FOR THE COUNTY OF ECTOR AND STATE OF TEXAS, ON THIS DAY PERSONALLY APPEARED A. C. BASSETT, KNOWN TO ME TO BE THE PERSON WHOSE NAME IS SUBSCRIBED TO THE FOREGOING INSTRUMENT AND ACKNOWLEDGED TO ME THAT THE SAME WAS THE ACT OF SAID BMW PROPERTIES INC., A TEXAS CORPORATION, AND THAT HE EXECUTED THE SAME AS AN ACT OF SUCH CORPORATION FOR THE PURPOSES AND CONSIDERATIONS THEREIN EXPRESSED, AND IN THE CAPACITY THEREIN STATED.

GIVEN UNDER MY HAND SEAL OF OFFICE THIS 26th DAY OF Feb. 1958.

NOTARY PUBLIC IN AND FOR ECTOR COUNTY, TEXAS