# WESTWOOD ADDITION
## 2ND FILING

BEING A 12.77 Ac TRACT OF LAND
IN SEC. 20, BLK. 42, T-2-S, T & P RR CO. SURVEY
ECTOR COUNTY, TEXAS

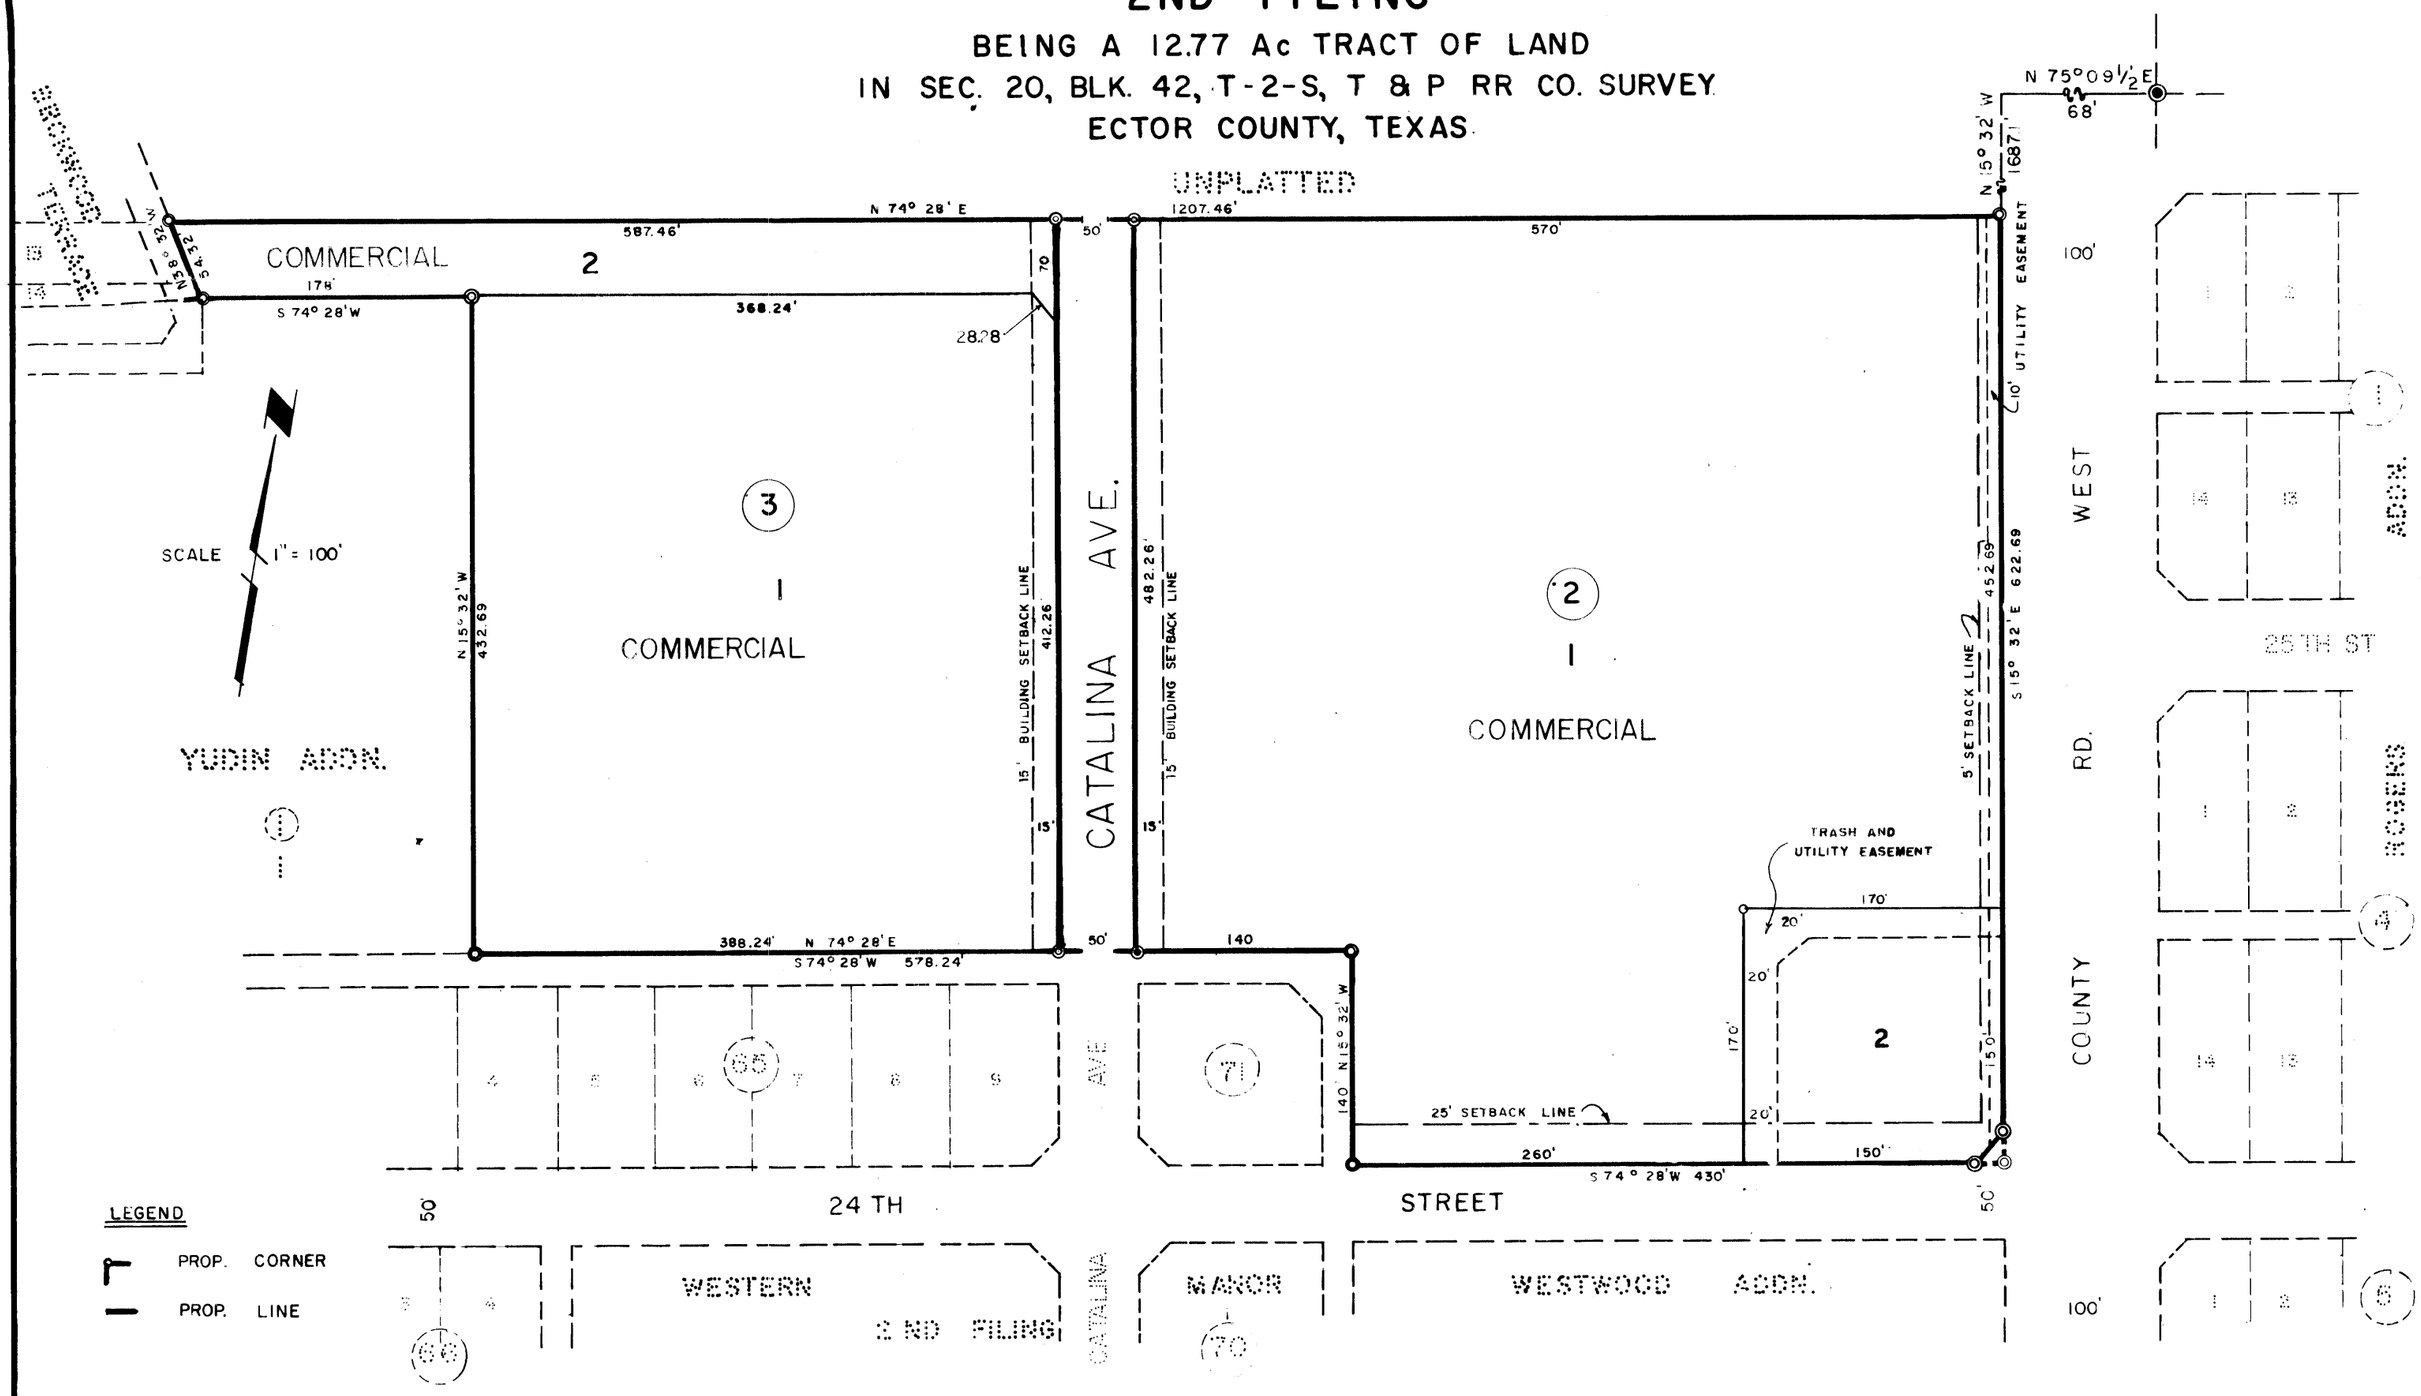


NOTE:
Parking area shall be a minimum of 1750 sq. ft. of parking for each 1000 sq. ft. of gross floor area of the building.

STATE OF TEXAS
COUNTY OF ECTOR

I, KENNETH E. ESMOND, A REGISTERED PUBLIC SURVEYOR IN AND FOR THE STATE OF TEXAS, DO HEREBY CERTIFY THAT THE ABOVE PLAT REPRESENTS A SURVEY MADE ON THE GROUND BY ME AND THAT THE LINES AND DIMENSIONS ARE TRUE AND CORRECT TO THE BEST OF MY KNOWLEDGE AND BELIEF.

Kenneth E. Esmond
KENNETH E. ESMOND

STATE OF TEXAS
COUNT OF ECTOR

KNOW ALL MEN BY THESE PRESENTS

THAT WE THE UNDERSIGNED BEING THE PRESENT OWNERS OF A 12.77 AC. TRACT OF LAND IN SEC. 20, BLK. 42, T-2-S, T&P RR. CO. SURVEY, ECTOR COUNTY, TEXAS, HAVE CAUSED THE SAME TO BE SUBDIVIDED INTO LOTS, STREET, BLKS. & EASEMENTS, AS SHOWN HEREON, AND DO HEREBY DESIGNATE SUCH SUBDIVISION "WESTWOOD ADDN 2 ND FILING AND DEDICATE SAID STREETS AND EASEMENTS TO THE PUBLIC FOR ITS USE, BUT IN THE EVENT SAID STREETS & EASEMENTS SHALL CEASE TO BE USED AS SUCH THE TITLE TO SUCH SHALL REVERT TO US OUR HEIRS & ASSIGNS.

WITNESS OUR HANDS AT ODESSA, TEXAS, ON THIS 27th DAY OF MARCH, 1969.
HOOKER - OKELLEY LTD.
RENDOVA INC. - GENERAL PARTNER

BY Herschel O'Kelley

THIS PLAT IS HEREBY APPROVED ON THIS 23RD DAY OF JANUARY, 1969

APPROVED F. B. Henderson
CHAIRMAN PLANNING BOARD

APPROVED Jim Reese
MAYOR

NOTED BY Bryan H. Henderson
DIRECTOR OF PUBLIC WORKS

NOTED BY Jewell J. Leighton
CITY MANAGER

NOTED BY J. H. Wilkerson
CITY PLANNING DIRECTOR

ATTEST Jewel Saunders
CITY SECRETARY

STATE OF TEXAS
COUNTY OF ECTOR

BEFORE ME THE UNDERSIGNED AUTHORITY

A NOTARY PUBLIC IN AND FOR THE COUNTY OF ECTOR AND THE STATE OF TEXAS, ON THIS DAY PERSONALLY APPEARED HERSCHEL O'KELLY OF HOOKER - OKELLEY, LTD., KNOW TO ME TO BE THE PERSON AND OFFICER WHOSE NAME IS SUBSCRIBED TO THE FOREGOING INSTRUMENT AND ACKNOWLEDGED TO ME THAT THE SAME WAS THE ACT OF SAID HOOKER-OKELLEY LTD. A LIMITED PARTNERSHIP, AND THAT HE EXECUTED THE SAME AS THE ACT OF RENDOVA INC. GENERAL PARTNER OF HOOKER - OKELLEY, LTD., FOR THE PURPOSES AND CONSIDERATIONS AND IN THE CAPACITY THEREIN STATED.

GIVEN UNDER MY HAND AND SEAL OF OFFICE ON THIS 27th DAY OF MARCH, 1969.

Bernice Jackson
NOTARY PUBLIC

FILED FOR RECORD 2nd DAY OF APRIL, 1969 AT 1 P. M. RECORDED 2nd DAY OF APRIL 1969 AT 1 P. M. IN VOLUME 14 PAGE 50 ECTOR COUNTY PLAT RECORDS.

Edna Smith
COUNTY CLERK OF ECTOR COUNTY, TEXAS