WHIGHAM — ADDITION

22.

A Subdivision of 1.72 acres of land in the North part of the original Thain 12.988 Acre Tract in the Northeast part of Section 27, Block 42, T-2-S, T&P R.R. Co. Survey, Ector County, Texas.

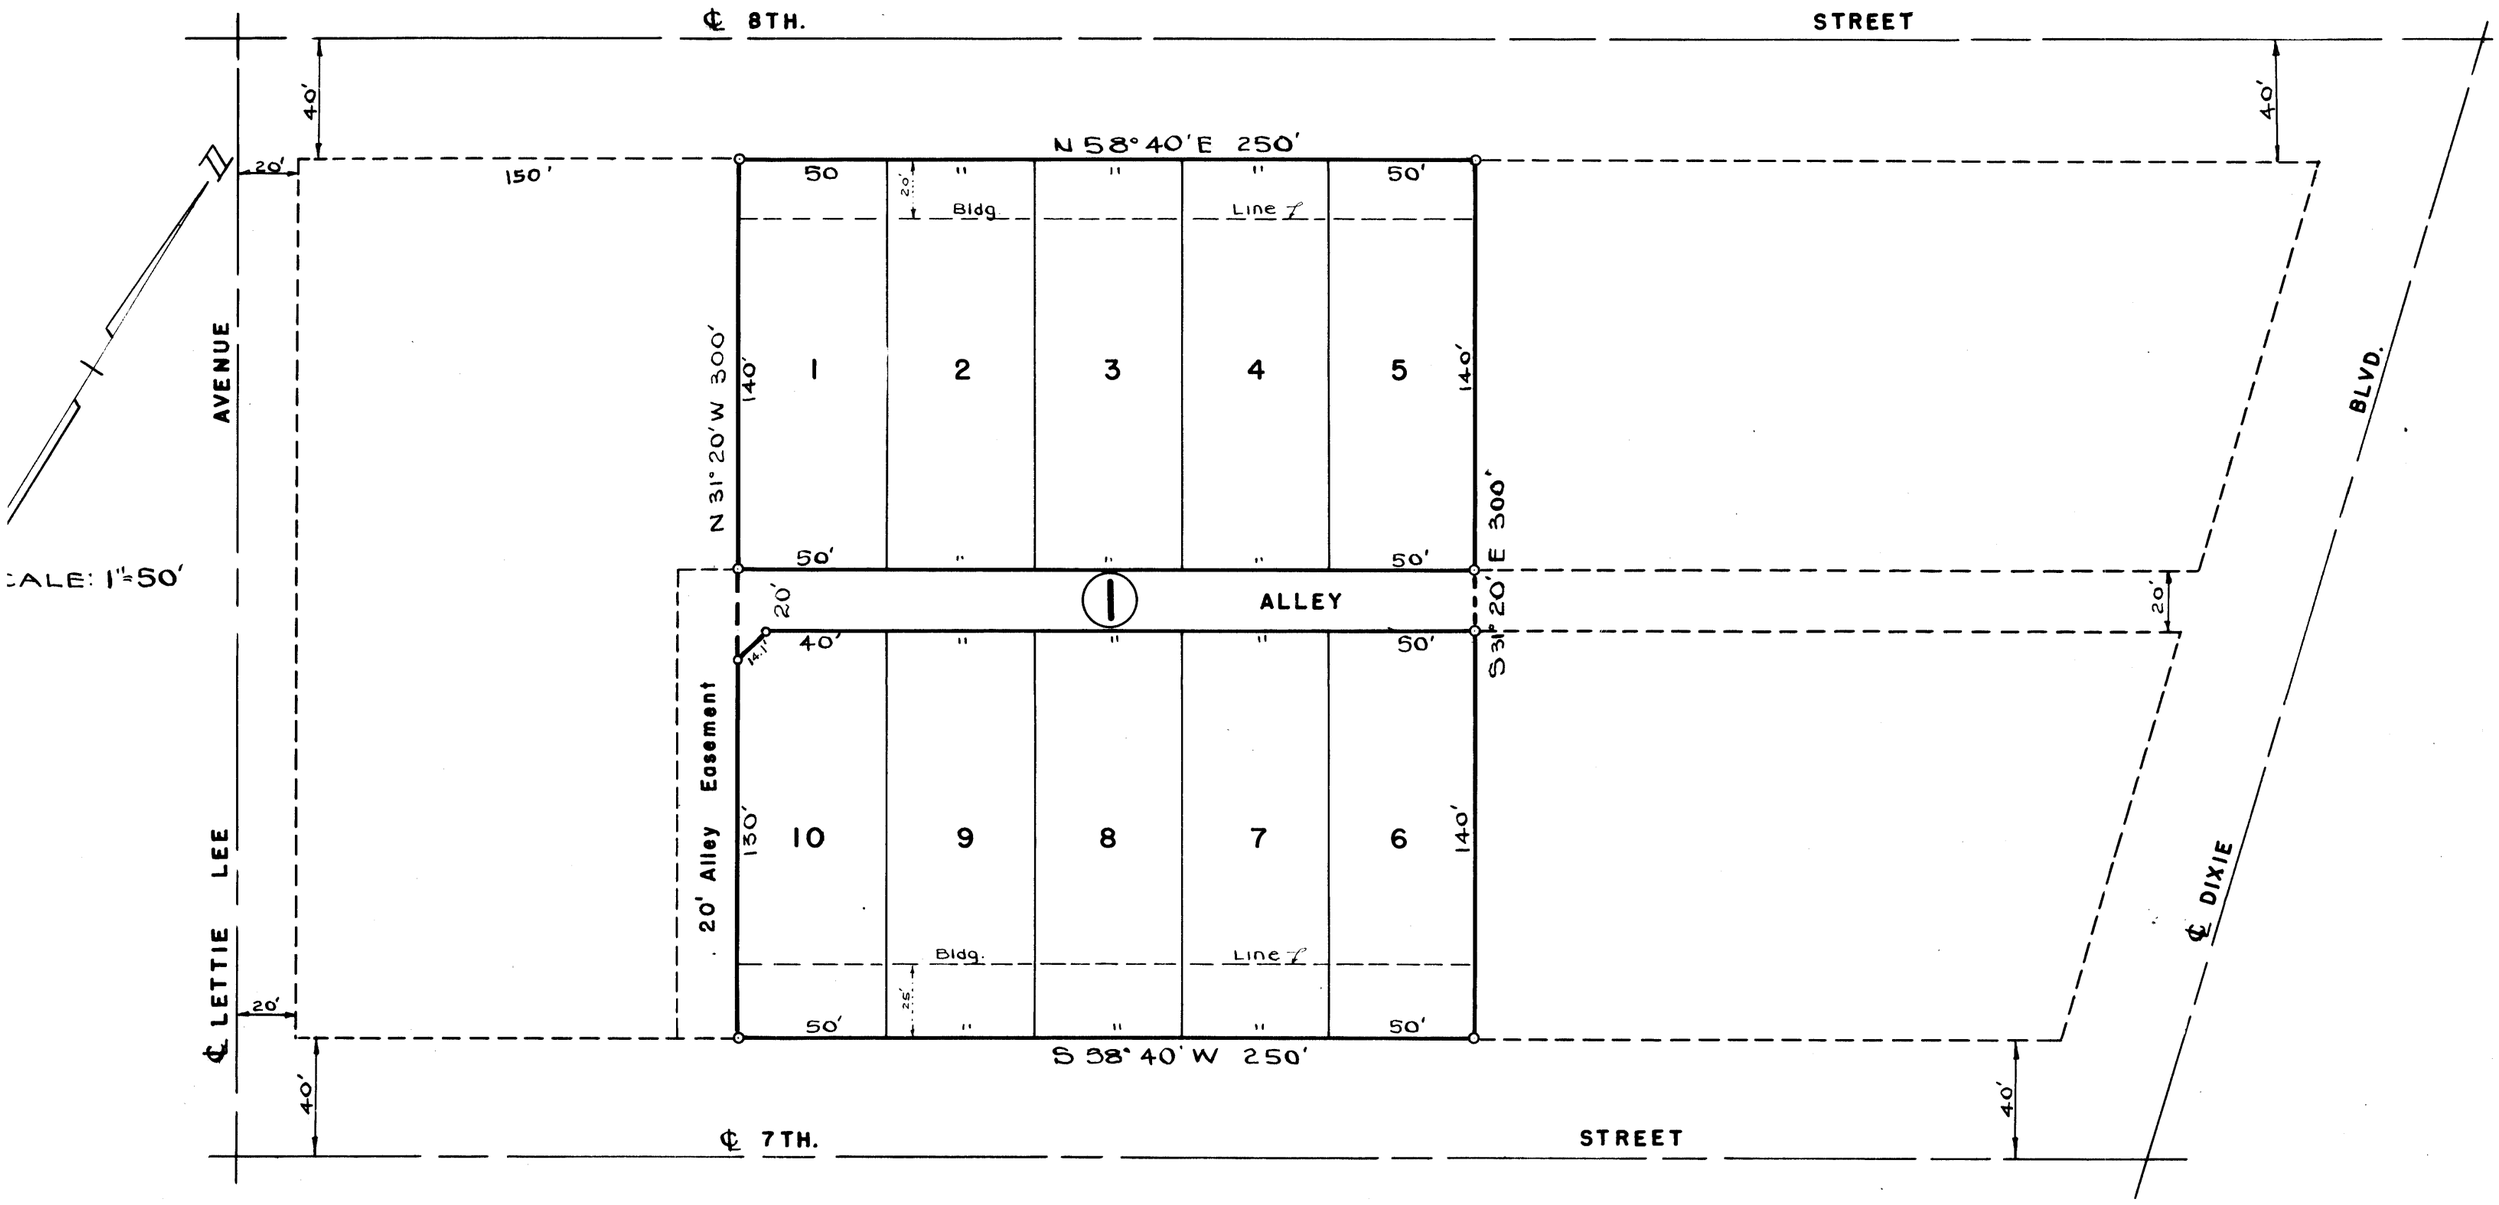

STATE OF TEXAS
COUNTY OF ECTOR

KNOW ALL MEN BY THESE PRESENTS

That I, C.L. Whigham and wife, Susie Whigham as owners of 1.72 acres of land in the North part of the original Thain 12.988 Acre Tract in the Northeast part of Section 27, Block 42, T-2-S, T&P R.R. Co. Survey, Ector County Texas, have caused the same to be subdivided into Lots, Block, and alley as shown, and hereby designate such subdivision as "WHIGHAM ADDITION" and dedicate the alley to the public, but in the event all or part of said alley shall cease to be used as such, the title to such alley shall revert to us, our heirs or assigns.

WITNESS OUR HANDS ON THIS DAY OF AUGUST, 1949

C. L. Whigham
C.L WHIGHAM

Susie Whigham
SUSIE WHIGHAM

STATE OF TEXAS
COUNTY OF ECTOR

I, KENNETH E. ESMOND, County Surveyor of Ector County, Texas, do hereby certify that the above plat of Whigham Addition, represents a survey made by me on the ground and that the lines and dimensions as shown are true and correct to the best of my knowledge and belief.

Dated August, 1949.

Kenneth E. Esmond
County Surveyor of Ector County, Texas

STATE OF TEXAS
COUNTY OF ECTOR

Before me the undersigned, a Notary Public in and for said County and State, on this day personally appeared C.L. Whigham and wife Susie Whigham, known to me to be the persons whose names are subscribed to the foregoing instrument, and said Susie Whigham having been examined by me privily and apart from her husband, and having the same fully explained to her, the said Susie Whigham acknowledged such instrument to be her act and deed; declared that she had willingly signed the same for the purposes and considerations therein expressed, and that she did not wish to retract it

Given under my hand and seal of office on this 17th day of August, 1949

Lois June Neely
Notary public in and for Ector County, Texas

Filed for record Oct. 14, 1:45 P.M., 1949
Recorded Oct. 14, 1:50 P.M., 1949

County Clerk, Ector Co., Texas

This plat of Whigham Addition is:

Approved: O. G. Blank
City Planning Board

Approved: A. L. Brown
Mayor

Approved: [illegible]
City Manager

Approved: L. L. Anthony
City Secretary

Dedication: [illegible]