# WINDSOR HEIGHTS ADDITION

## 2ND FILING

A SUBDIVISION OF 26.0 ACRES OF LAND IN SECTION 14, BLOCK 42, T-2-S, T&P RR CO. SURVEY, ECTOR COUNTY, TEXAS

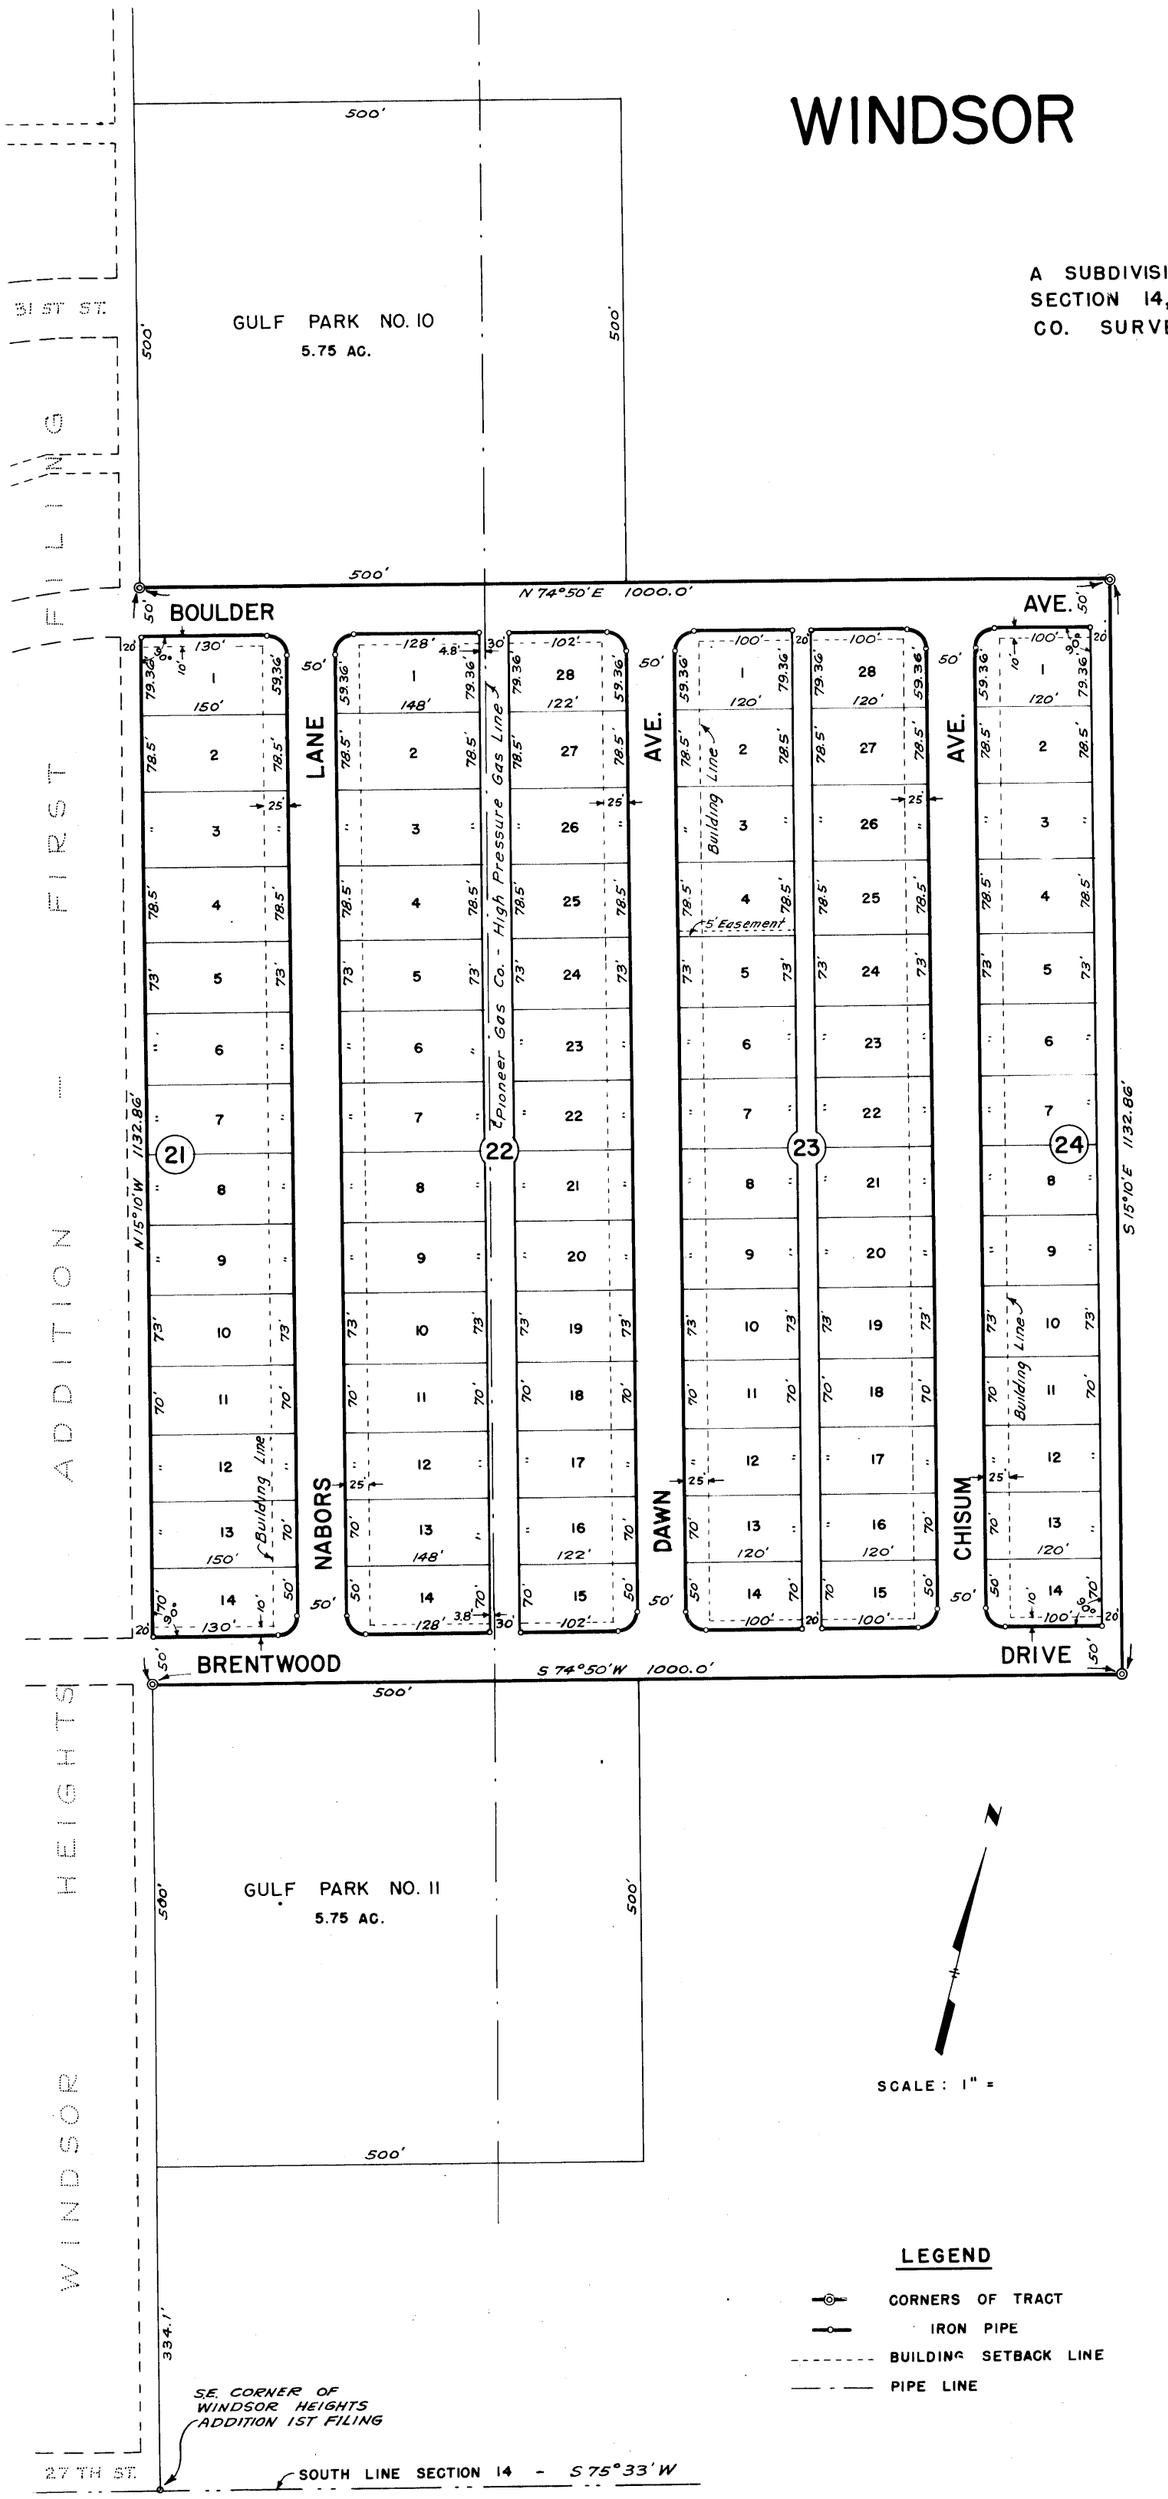


STATE OF TEXAS:
COUNTY OF ECTOR: KNOW ALL MEN BY THESE PRESENTS:

THAT WE, THE UNDERSIGNED, BEING THE PRESENT OWNERS OF 26.0 ACRES OF LAND IN SECTION 14, BLOCK 42, TOWNSHIP 2 — SOUTH, T&P RR COMPANY SURVEY, ECTOR COUNTY, TEXAS, HAVE CAUSED THE SAME TO BE SUBDIVIDED INTO LOTS, BLOCKS, STREETS, AND ALLEYS, AND DO HEREBY DESIGNATE SUCH SUBDIVISION "WINDSOR HEIGHTS ADDITION, 2ND FILING", AS SHOWN HEREON, AND DO DEDICATE THE STREETS AND ALLEYS TO THE PUBLIC FOR THEIR USE, BUT IN THE EVENT SAID STREETS AND ALLEYS SHALL CEASE TO BE USED AS SUCH, THE TITLE THERETO SHALL REVERT TO US, OUR HEIRS AND ASSIGNS.

WITNESS OUR HANDS AT ODESSA, TEXAS THIS 14 DAY OF July 1954.

J. L. RHOADES & ASSOCIATES, INC.

BY: J. L. Rhoades
J. L. RHOADES, PRESIDENT

ATTEST: Paul G. Rhoades
PAUL G. RHOADES, SECRETARY

STATE OF TEXAS:
COUNTY OF ECTOR:

BEFORE ME THE UNDERSIGNED AUTHORITY

A NOTARY PUBLIC IN AND FOR THE COUNTY OF ECTOR AND STATE OF TEXAS, ON THIS DAY PERSONALLY APPEARED J. L. RHOADES, KNOWN TO ME TO BE THE PERSON WHOSE NAME IS SUBSCRIBED TO THE FOREGOING INSTRUMENT, AND ACKNOWLEDGED TO ME THAT HE EXECUTED THE SAME AS THE ACT AND DEED OF THE J. L. RHOADES & ASSOCIATES, INC. OF ODESSA, TEXAS, AND AS THE PRESIDENT THEREOF, AND FOR THE PURPOSES AND CONSIDERATIONS THEREIN EXPRESSED.

GIVEN UNDER MY HAND AND OATH OF OFFICE THIS 14 DAY OF July 1954.

Lera S. Penrod
NOTARY PUBLIC IN AND FOR ECTOR COUNTY, TEXAS

STATE OF TEXAS:
COUNTY OF ECTOR:

I, KENNETH E. ESMOND, COUNTY SURVEYOR OF ECTOR COUNTY, TEXAS, DO HEREBY CERTIFY THIS PLAT OF WINDSOR HEIGHTS ADDITION, 2ND FILING REPRESENTS A SURVEY MADE BY ME ON THE GROUND IN July, 1954.

Kenneth E. Esmond
COUNTY SURVEYOR OF ECTOR COUNTY

THIS PLAT OF "WINDSOR HEIGHTS ADDITION, 2ND FILING" IS HEREBY APPROVED
DATE: JULY 13, 1954

APPROVED: R. B. Rush
CITY PLANNING BOARD

APPROVED: Harold R. Downs
MAYOR

NOTED BY: Fick S. Pepin
CITY MANAGER

ATTEST BY: R. L. Alvey
CITY SECRETARY

VOL. 3 PAGE 128
ECTOR COUNTY PLAT RECORDS

FILED FOR RECORD 22 DAY OF JULY, 1954 AT 2:00 P.M.
RECORDED 22 DAY OF JULY, 1954 AT 3:00 P.M.

Edna Smith
COUNTY CLERK OF ECTOR COUNTY