96-38 (H)

REPLAT OF 35.344 ACRES OF LAND BEING 34.804 ACRES OUT OF LOT 1, BLOCK 10, AND ALL OF LOT 6, BLOCK 10, WINWOOD ADDITION, 3RD FILING

AN ADDITION TO THE CITY OF ODESSA, ECTOR COUNTY, TEXAS

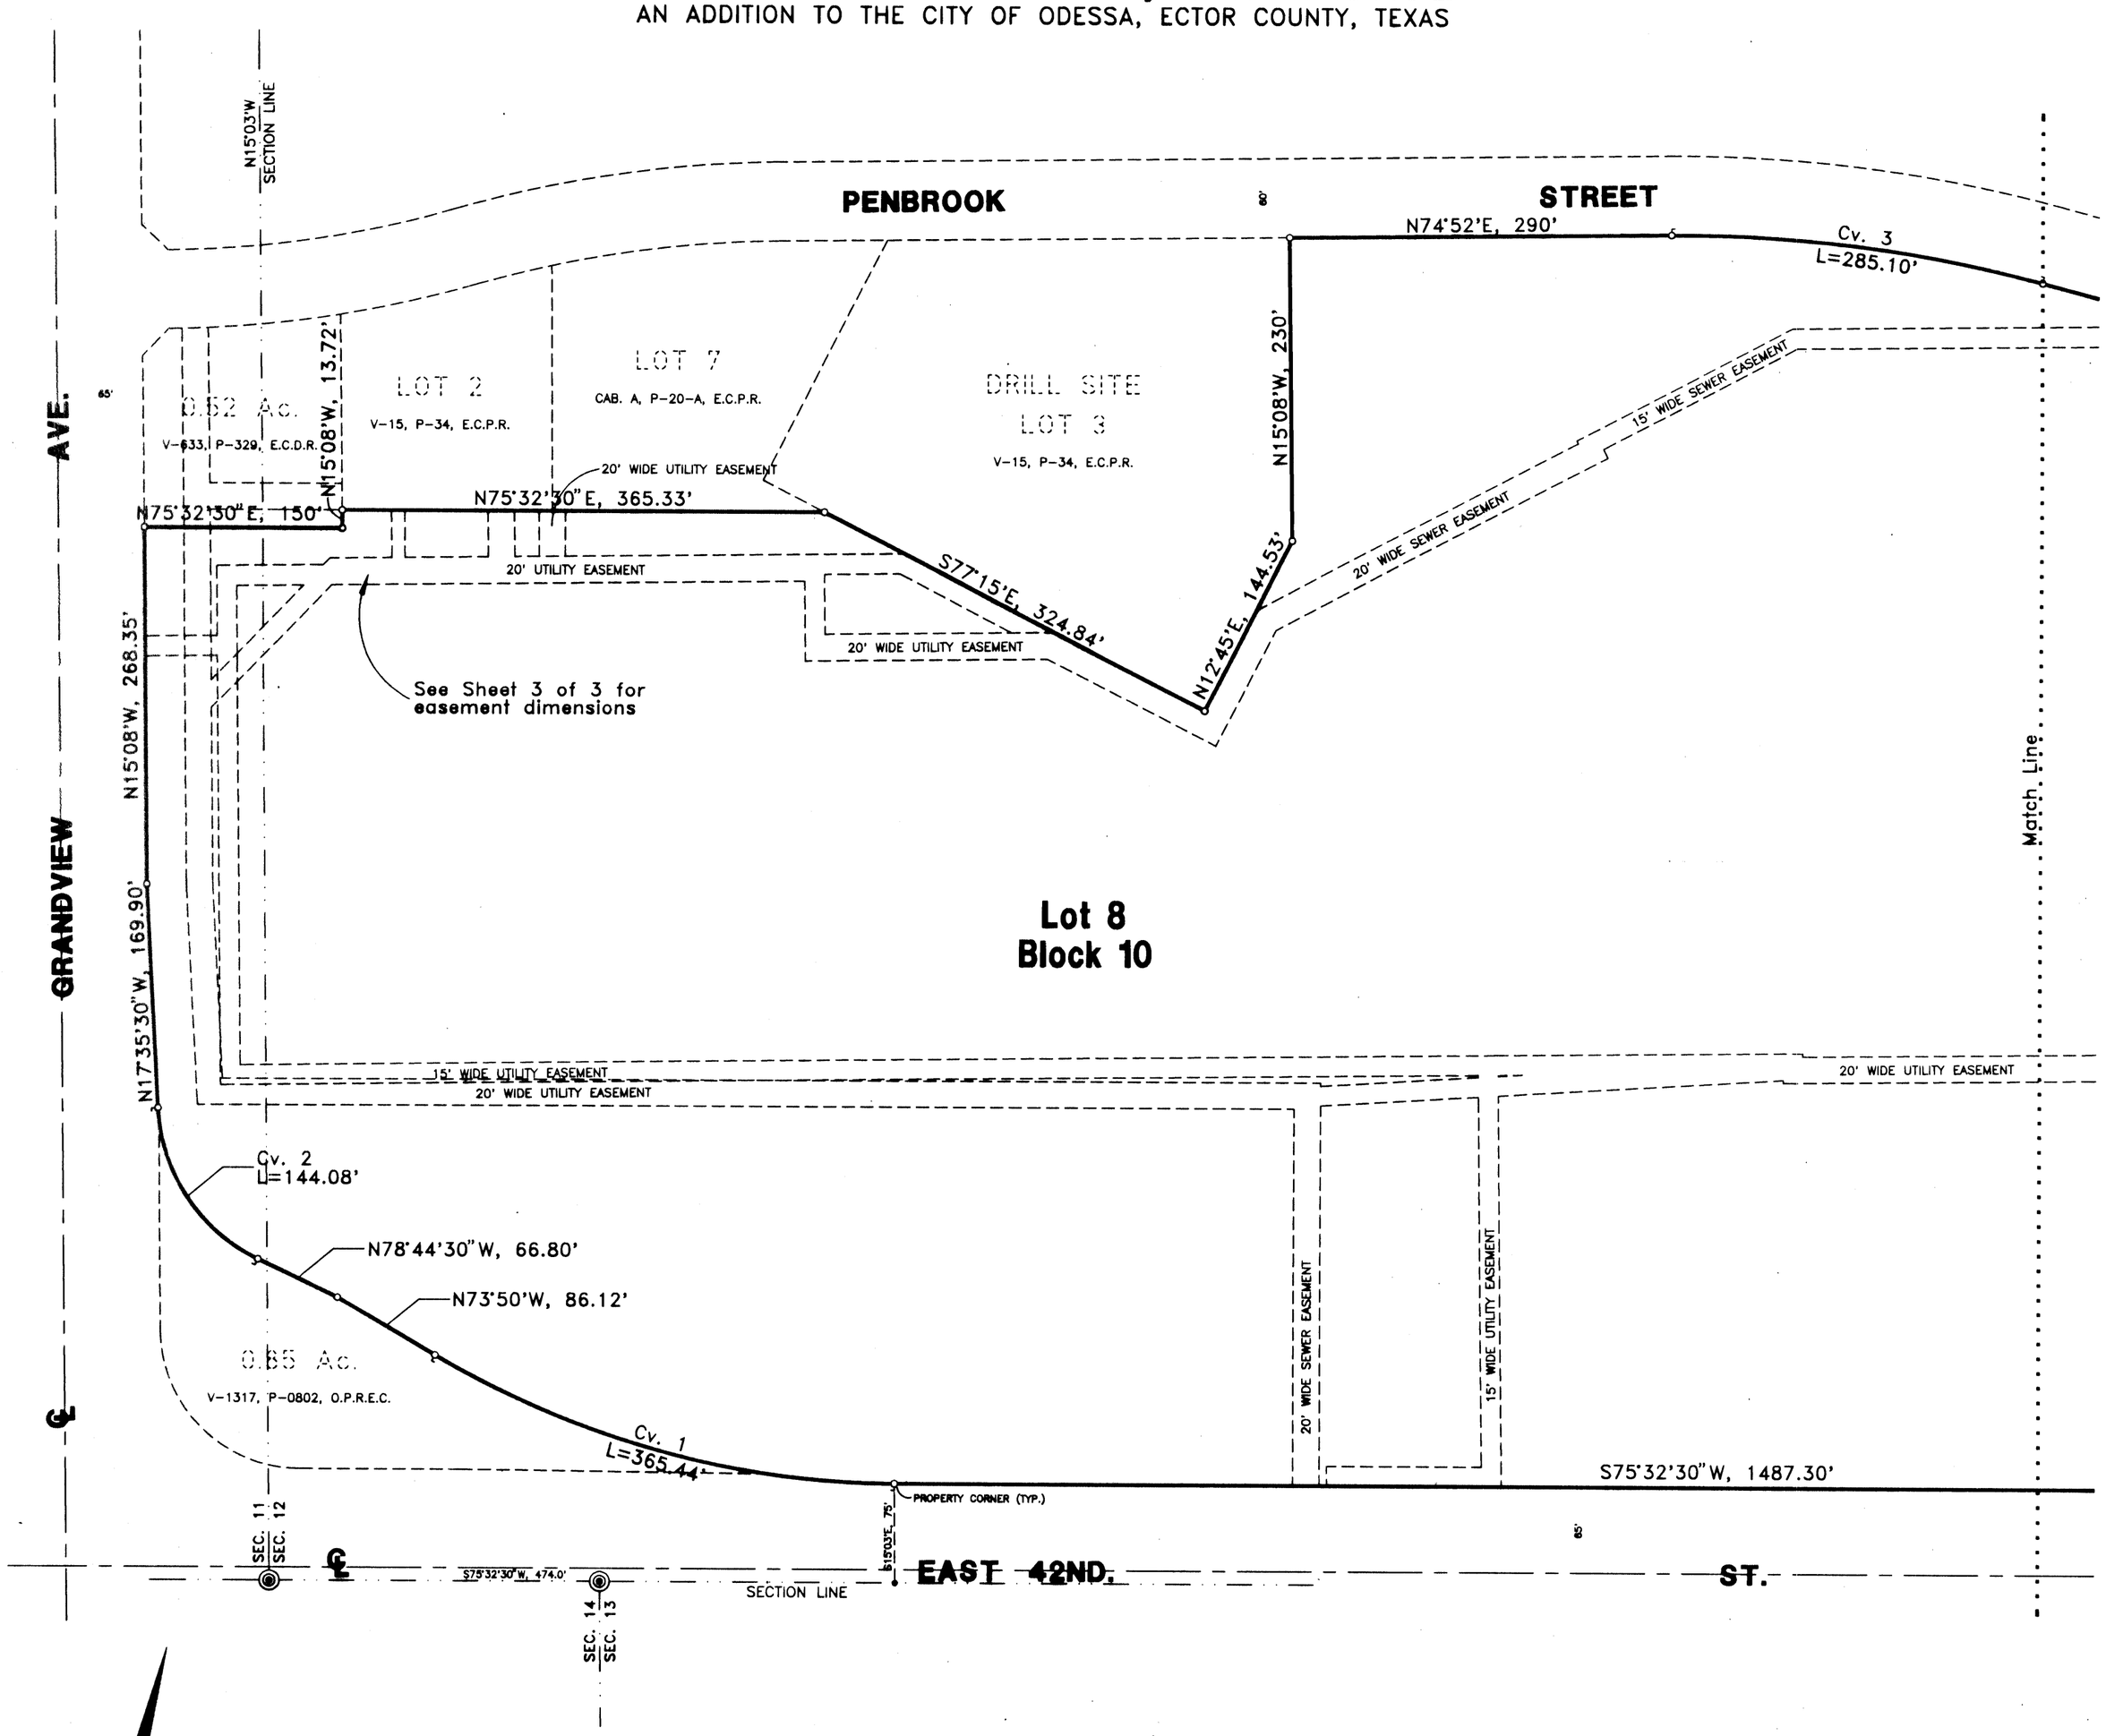

SCALE : 1"=100'

S. W. HOWELL ENGINEERING, INC.
409 EAST 57TH STREET
ODESSA, TEXAS 79762
BUS. PH. (915) 367-5711
FAX PH. (915) 367-8743

97-17031
JUNE 24, 1996

JANUARY 17, 1997

CURVE DATA						
NO.	DELTA ANGLE	TANGENT	RADIUS	LENGTH	CH. BEARING	CH. DISTANCE
1	30°37'30"	187.20'	683.7'	365.44'	N89°08'45"W	361.11'
2	61°09'	79.76'	135.0'	144.08'	N48°10'W	137.34'
3	15°37'	143.44'	1046.0'	285.10'	N82°40'30"E	284.22'
4	31°07'	59.67'	214.32'	116.39'	S00°25'30"W	114.97'

CAB A pg. 124 B-C-D