CARTER G. WOODSON PARK ADDITION

TO THE CITY OF ODESSA, TEXAS

BEING A SUBDIVISION OF 13.53 ACRES OF LAND IN
SECTION 35, BLOCK 42, T-2-S, T.&P. RY. CO. SURVEY,
ECTOR COUNTY, TEXAS

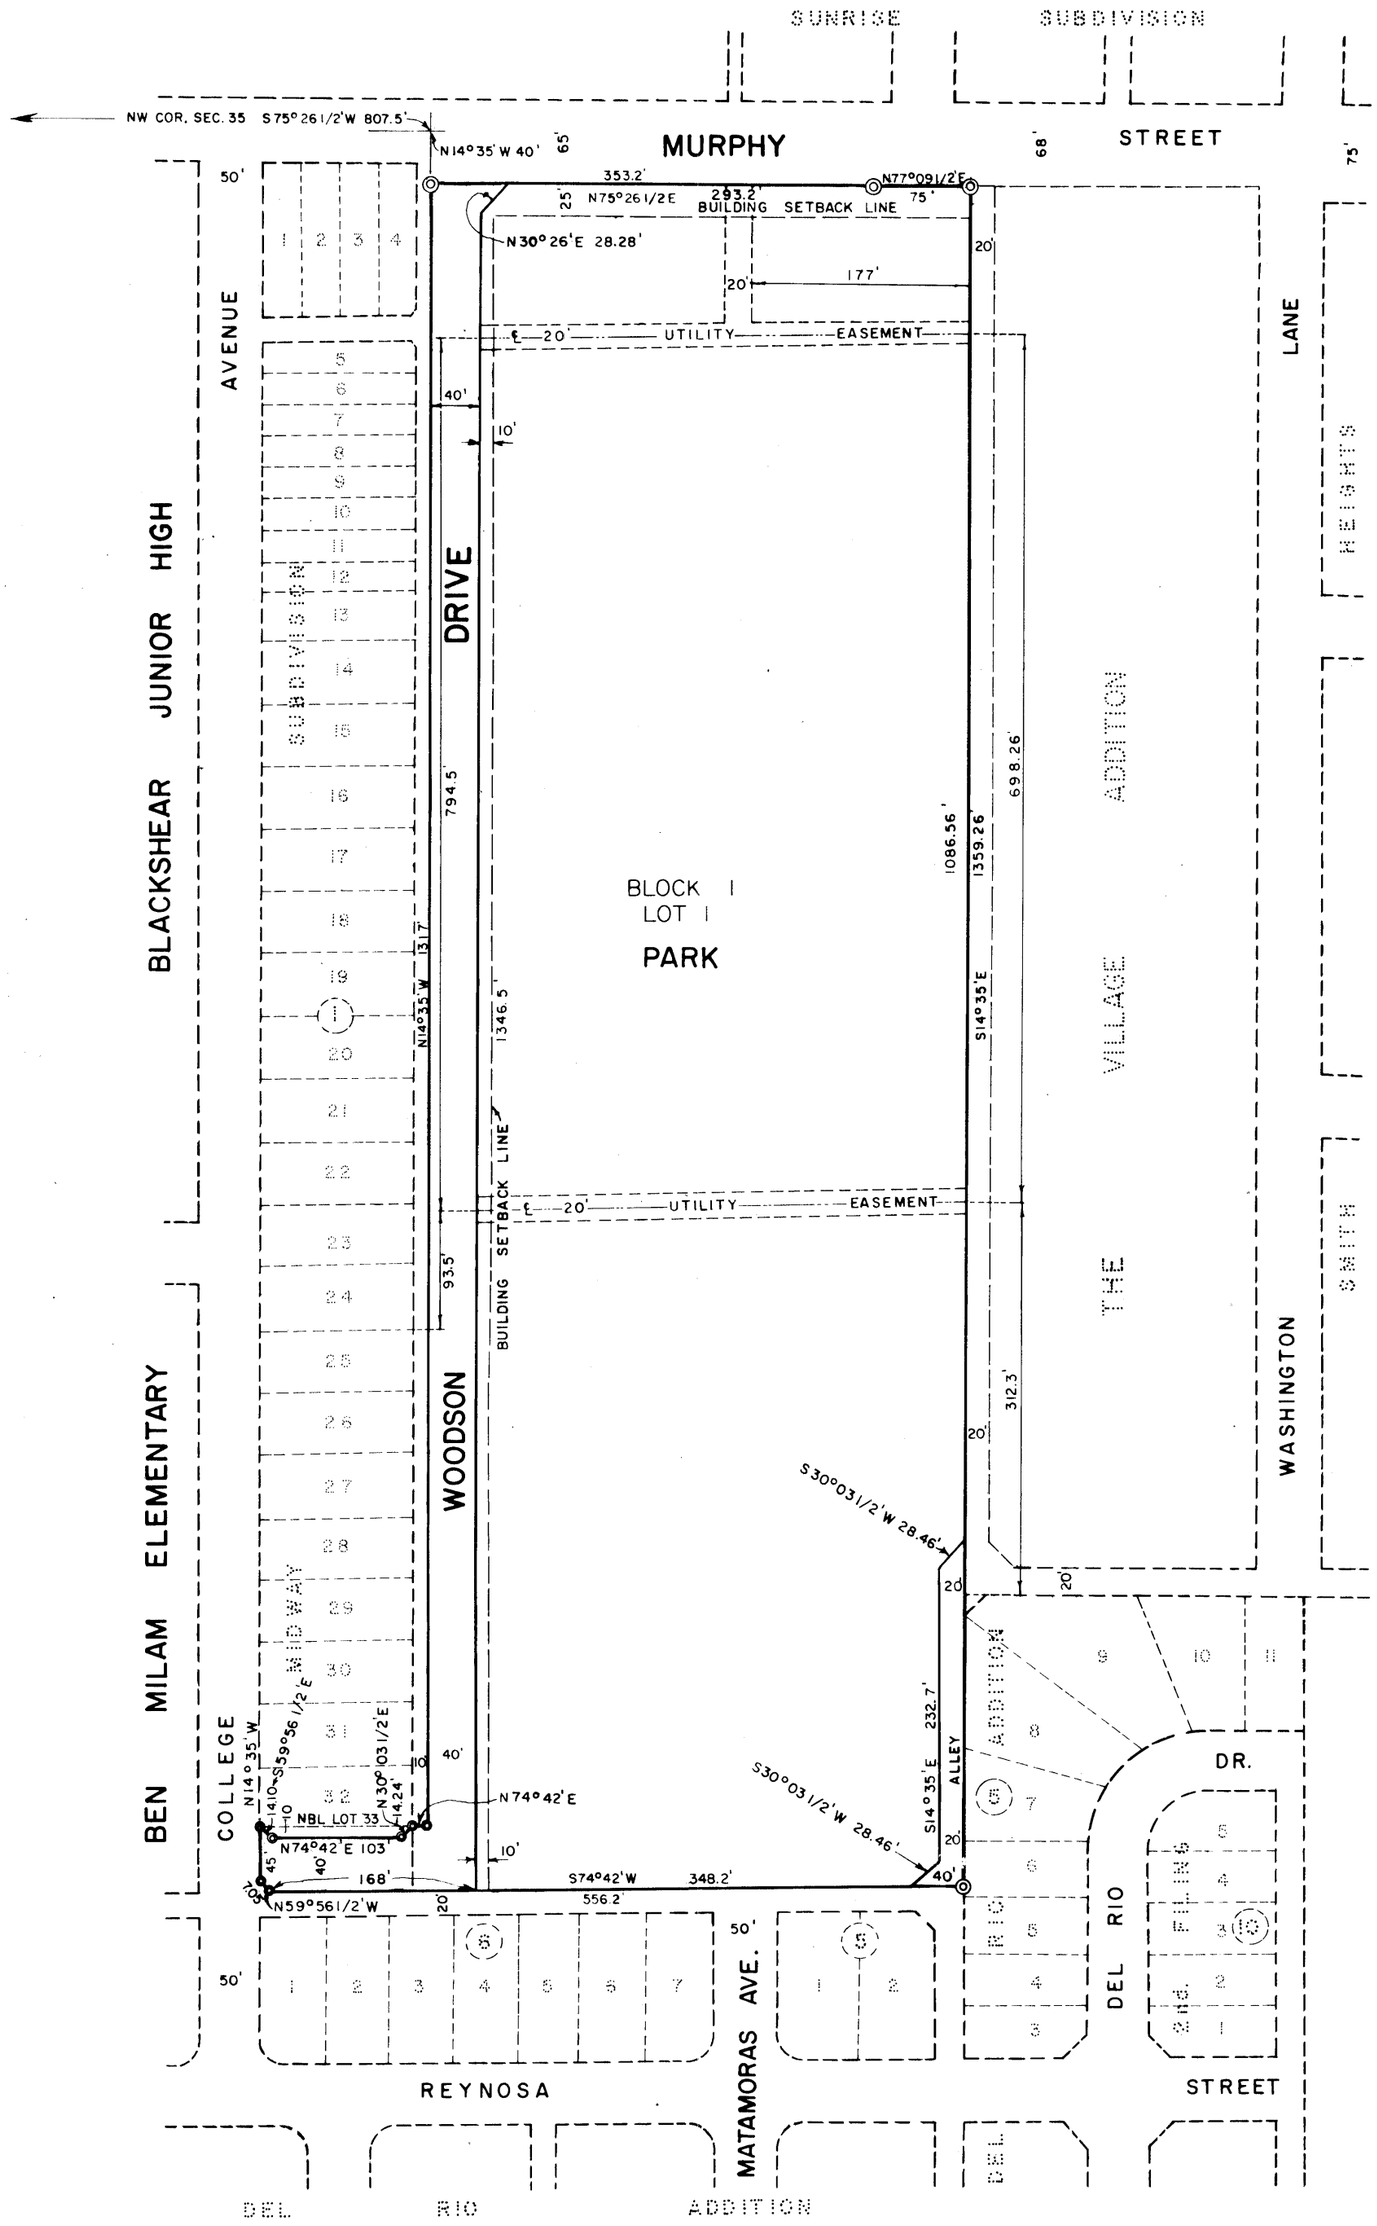

LEGEND

◎ = TRACT CORNER

= TRACT BOUNDARY

20' 20' = CUTBACK

Scale: 1" = 100'

STATE OF TEXAS:
COUNTY OF ECTOR:

KNOW ALL MEN BY THESE PRESENTS

THAT WE THE UNDERSIGNED, BEING THE PRESENT OWNERS OF THE ABOVE DESCRIBED PROPERTY DO HEREBY CAUSE THE SAME TO BE PLATTED AS SHOWN ON THE ABOVE PLAT, AND DO HEREBY DESIGNATE SAID PLAT AS "CARTER G. WOODSON PARK ADDITION", ECTOR COUNTY, TEXAS, AND DO HEREBY DEDICATE THE STREETS AND ALLEYS TO THE PUBLIC FOR ITS USE, BUT IN THE EVENT SAID STREETS AND ALLEYS CEASE TO BE USED AS SUCH THE TITLE THERETO SHALL REVERT TO US, OUR HEIRS AND ASSIGNS.

COUNTY OF ECTOR, TEXAS

Mike Berry
COUNTY JUDGE

STATE OF TEXAS:
COUNTY OF ECTOR:

I, KENNETH E. ESMOND, A REGISTERED PUBLIC SURVEYOR OF THE STATE OF TEXAS DO HEREBY CERTIFY THAT THIS PLAT REPRESENTS A SURVEY MADE BY ME ON THE GROUND AND THAT THE LINES AND DIMENSIONS ARE TRUE AND CORRECT TO THE BEST OF MY KNOWLEDGE AND BELIEF

DATED November 14, 1969

Kenneth E. Esmond
KENNETH E. ESMOND

STATE OF TEXAS:
COUNTY OF ECTOR:

BEFORE ME THE UNDERSIGNED

A NOTARY PUBLIC IN AND FOR THE STATE OF TEXAS, ON THIS DAY PERSONALLY APPEARED MIKE BERRY KNOWN TO ME TO BE THE PERSON WHOSE NAME IS SUBSCRIBED TO THE FOREGOING INSTRUMENT AND ACKNOWLEDGED TO ME THAT THE SAME WAS THE ACT OF SAID ECTOR COUNTY, TEXAS AND THAT HE EXECUTED THE SAME AS THE ACT OF SAID COUNTY FOR THE PURPOSES AND CONSIDERATIONS THEREIN EXPRESSED AND IN THE CAPACITY THEREIN STATED.

GIVEN UNDER MY HAND AND SEAL OF OFFICE THIS 13th DAY OF November 1969

Kathryn L. Evans
NOTARY PUBLIC IN AND FOR THE STATE OF TEXAS

THIS PLAT OF "CARTER G WOODSON PARK ADDITION" ECTOR COUNTY, TEXAS IS HEREBY APPROVED ON THIS 18th DAY OF September 1969

APPROVED R.B. Hampton CHAIRMAN PLANNING BOARD — APPROVED Jim Reese MAYOR

NOTED BY Bryant D. Henderson DIRECTOR OF PUBIC WORKS — NOTED BY Kenneth G. Leighton CITY MANAGER

NOTED BY J.H. Wilkerson CITY PLANNING DIRECTOR — ATTEST Jewel Saunders CITY SECRETARY

FILED FOR RECORD ON THIS 5th DAY OF December 1969, AT 2 P. M RECORDED THIS 5th DAY OF December 1969 AT 2 P. M IN VOL. 15 PAGE 5 ECTOR COUNTY PLAT RECORDS.

Edna Smith
COUNTY CLERK OF ECTOR COUNTY, TEXAS