81-195 J

WOOLLEY TOOL ADDITION

BEING A REPLAT OF TRACTS 1 THRU 4 AND THE NORTH 350' OF TRACT 49, TEEPEE HEIGHTS ADDITION AND TRACTS 1 THRU 4, 43 AND 44, LAKEVIEW ADDITION IN SECTIONS 4 AND 9, BLOCK 42, T-2-S, T&P RY CO SURVEY, ECTOR COUNTY, TEXAS

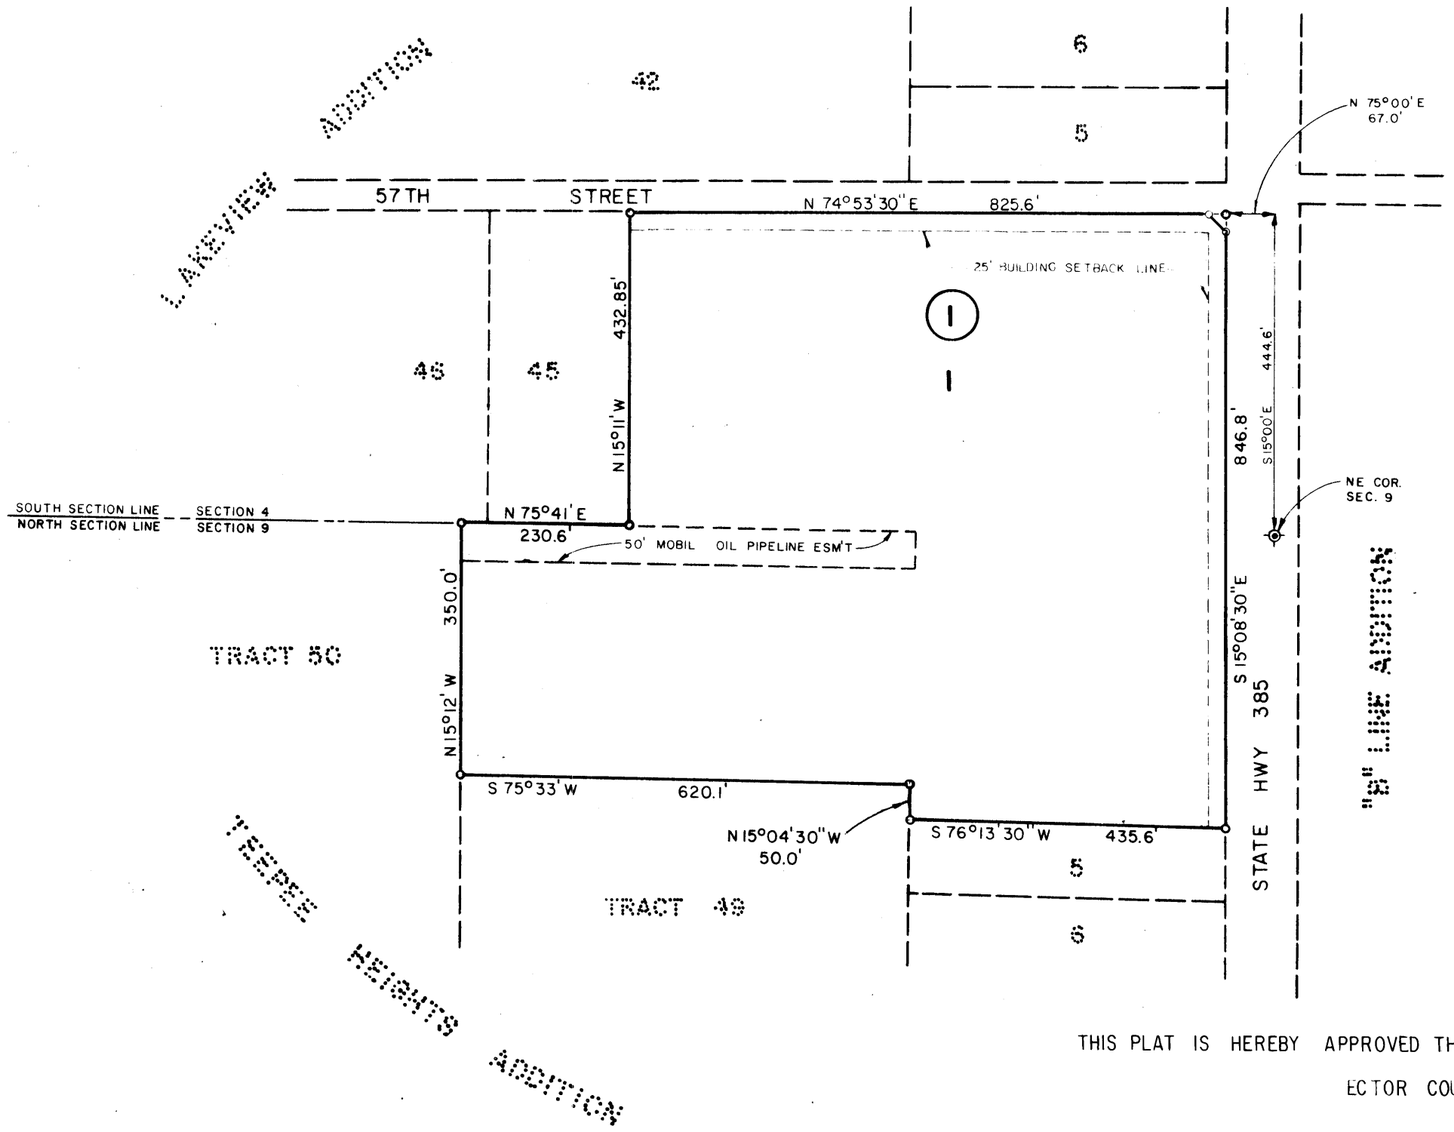

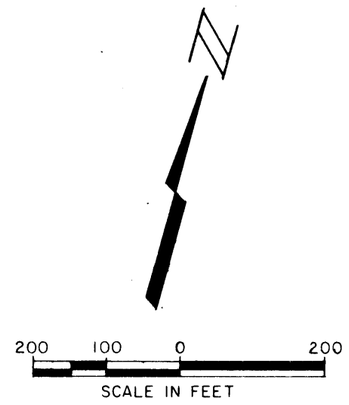

LEGEND

- ⊕ SECTION CORNER
- ○ SUBDIVISION CORNER

THE STATE OF TEXAS
COUNTY OF ECTOR

KNOW ALL MEN BY THESE PRESENTS:
THAT THE UNDERSIGNED OWNERS OF THE LAND SHOWN ON THIS PLAT AND DESIGNATED "WOOLLEY TOOL ADDITION" AN ADDITION TO THE CITY OF ODESSA, ECTOR COUNTY, TEXAS, DO HEREBY VOLUNTARILY GRANT UNTO THE USE OF THE PUBLIC, THE STREETS AND EASEMENTS AS SHOWN UPON THIS PLAT, SO LONG AS THEY SHALL BE USED FOR THE PURPOSES HEREON INDICATED.

WOOLLEY TOOL, INC.

Robert E. Dickerson

ROBERT E. DICKERSON, PRESIDENT

THE STATE OF TEXAS
COUNTY OF ECTOR

BEFORE ME, THE UNDERSIGNED AUTHORITY, A NOTARY PUBLIC IN AND FOR THE STATE OF TEXAS, ON THIS DAY PERSONALLY APPEARED ROBERT E. DICKERSON, KNOWN TO ME TO BE THE PERSON WHOSE NAME IS SUBSCRIBED TO THE FOREGOING INSTRUMENT, AND ACKNOWLEDGED TO ME THAT THE SAME WAS THE ACT OF WOOLLEY TOOL, A TEXAS CORPORATION, AND THAT HE EXECUTED THE SAME AS THE ACT OF THE SAID CORPORATION, FOR THE PURPOSES AND CONSIDERATION THEREIN EXPRESSED, AND IN THE CAPACITY THEREIN STATED.

GIVEN UNDER MY HAND AND SEAL OF OFFICE THIS _____ DAY OF _____, 1981.

NOTARY PUBLIC IN AND FOR THE STATE OF TEXAS

KNOW ALL MEN BY THESE PRESENTS:
I, GARY N. HANER, A REGISTERED PUBLIC SURVEYOR OF THE STATE OF TEXAS, DO HEREBY CERTIFY THAT I PREPARED THIS PLAT FROM AN ACTUAL AND ACCURATE SURVEY OF THE LAND AND THAT THE CORNER MONUMENTS SHOWN HEREON WERE PROPERLY PLACED, UNDER MY SUPERVISION.

DATED

Gary N. Haner

REGISTERED PUBLIC SURVEYOR

THIS PLAT IS HEREBY APPROVED THIS 4TH DAY OF AUGUST 81
ECTOR COUNTY COMMISSIONERS COURT

Gary L. Watkins

GARY L. WATKINS, COUNTY JUDGE

APPROVED THIS 30TH DAY OF JULY, 1981, BY THE PLANNING BOARD OF THE CITY OF ODESSA, TEXAS.

LVern Foreman

CHAIRMAN

Judy L. Miller

DIRECTOR OF PLANNING

FILED FOR RECORD THIS ____ DAY OF _____, 1981, AT _____ M. RECORDED THIS ____ DAY OF _____, 1981, AT _____ M., IN CABINET ____, PAGE ____, ECTOR COUNTY PLAT RECORDS.

COUNTY CLERK OF ECTOR COUNTY, TEXAS